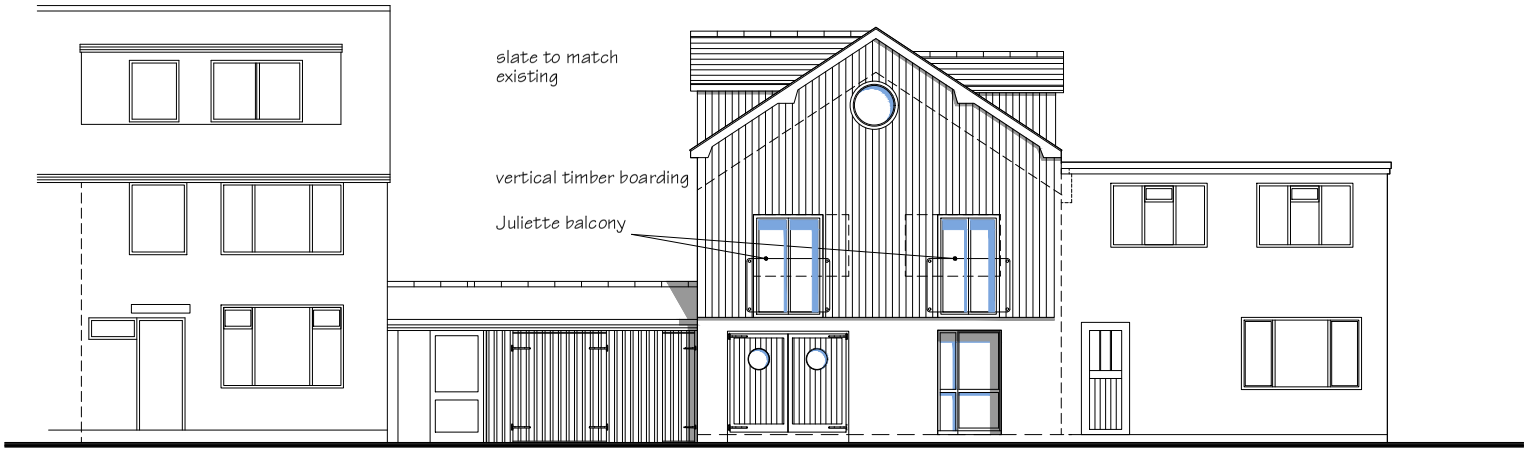

FRONT (SOUTH) ELEVATION

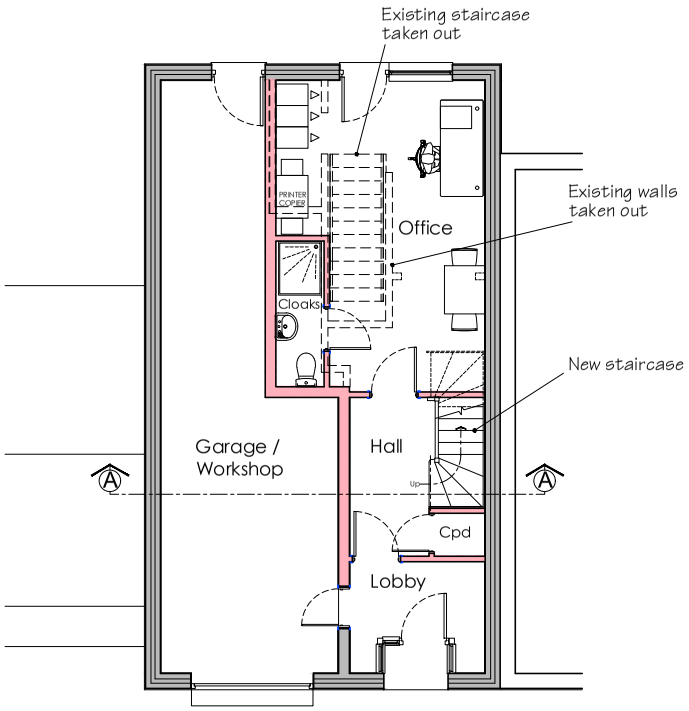

GROUND FLOOR

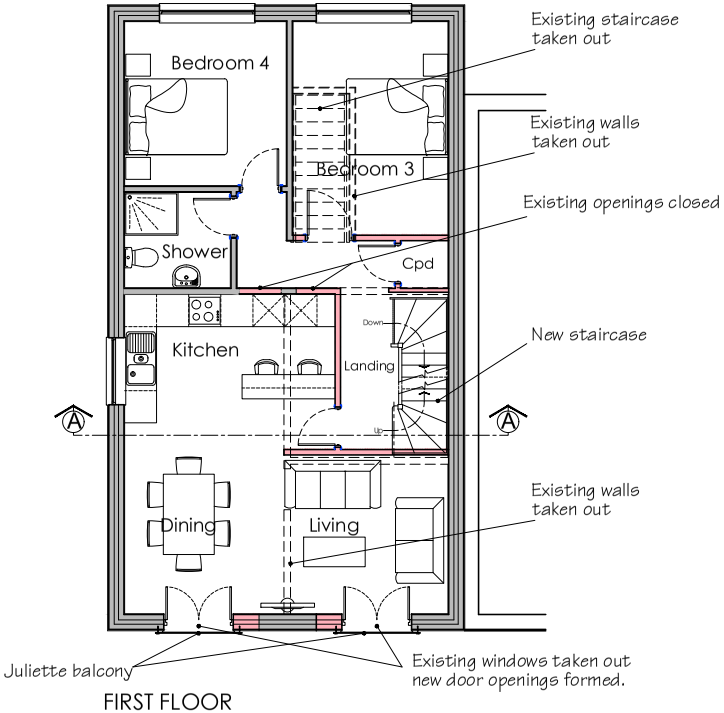

FIRST FLOOR

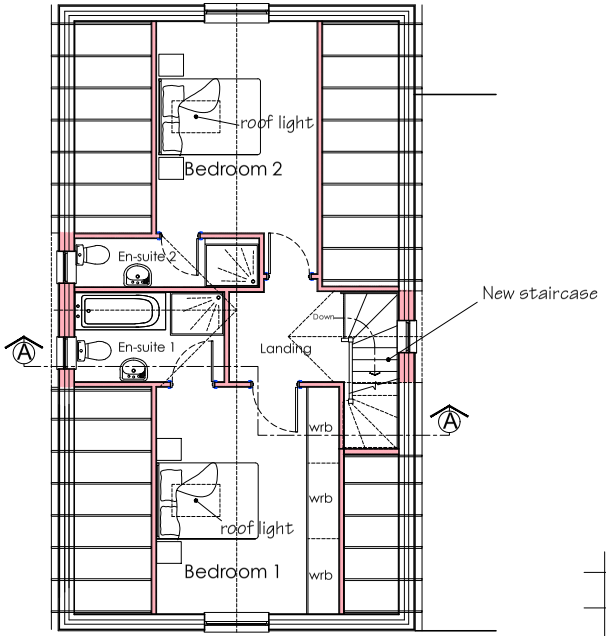

SECOND FLOOR

Proposed Plans and Front Elevation

PROPOSED ALTERATIONS at PENLEE BOATHOUSE, St Mary's I.O.S.

1:100 @ A3 0 1 2 3 4 5 m

DO NOT SCALE FROM THIS DRAWING

client	Charlotte and Truan Hicks
project	proposed alterations Penlee Boathouse
scale	1:100
sheet size	A3
date	4 January 2019
drawing title	plans and front elevations - proposed
	PB-P-04