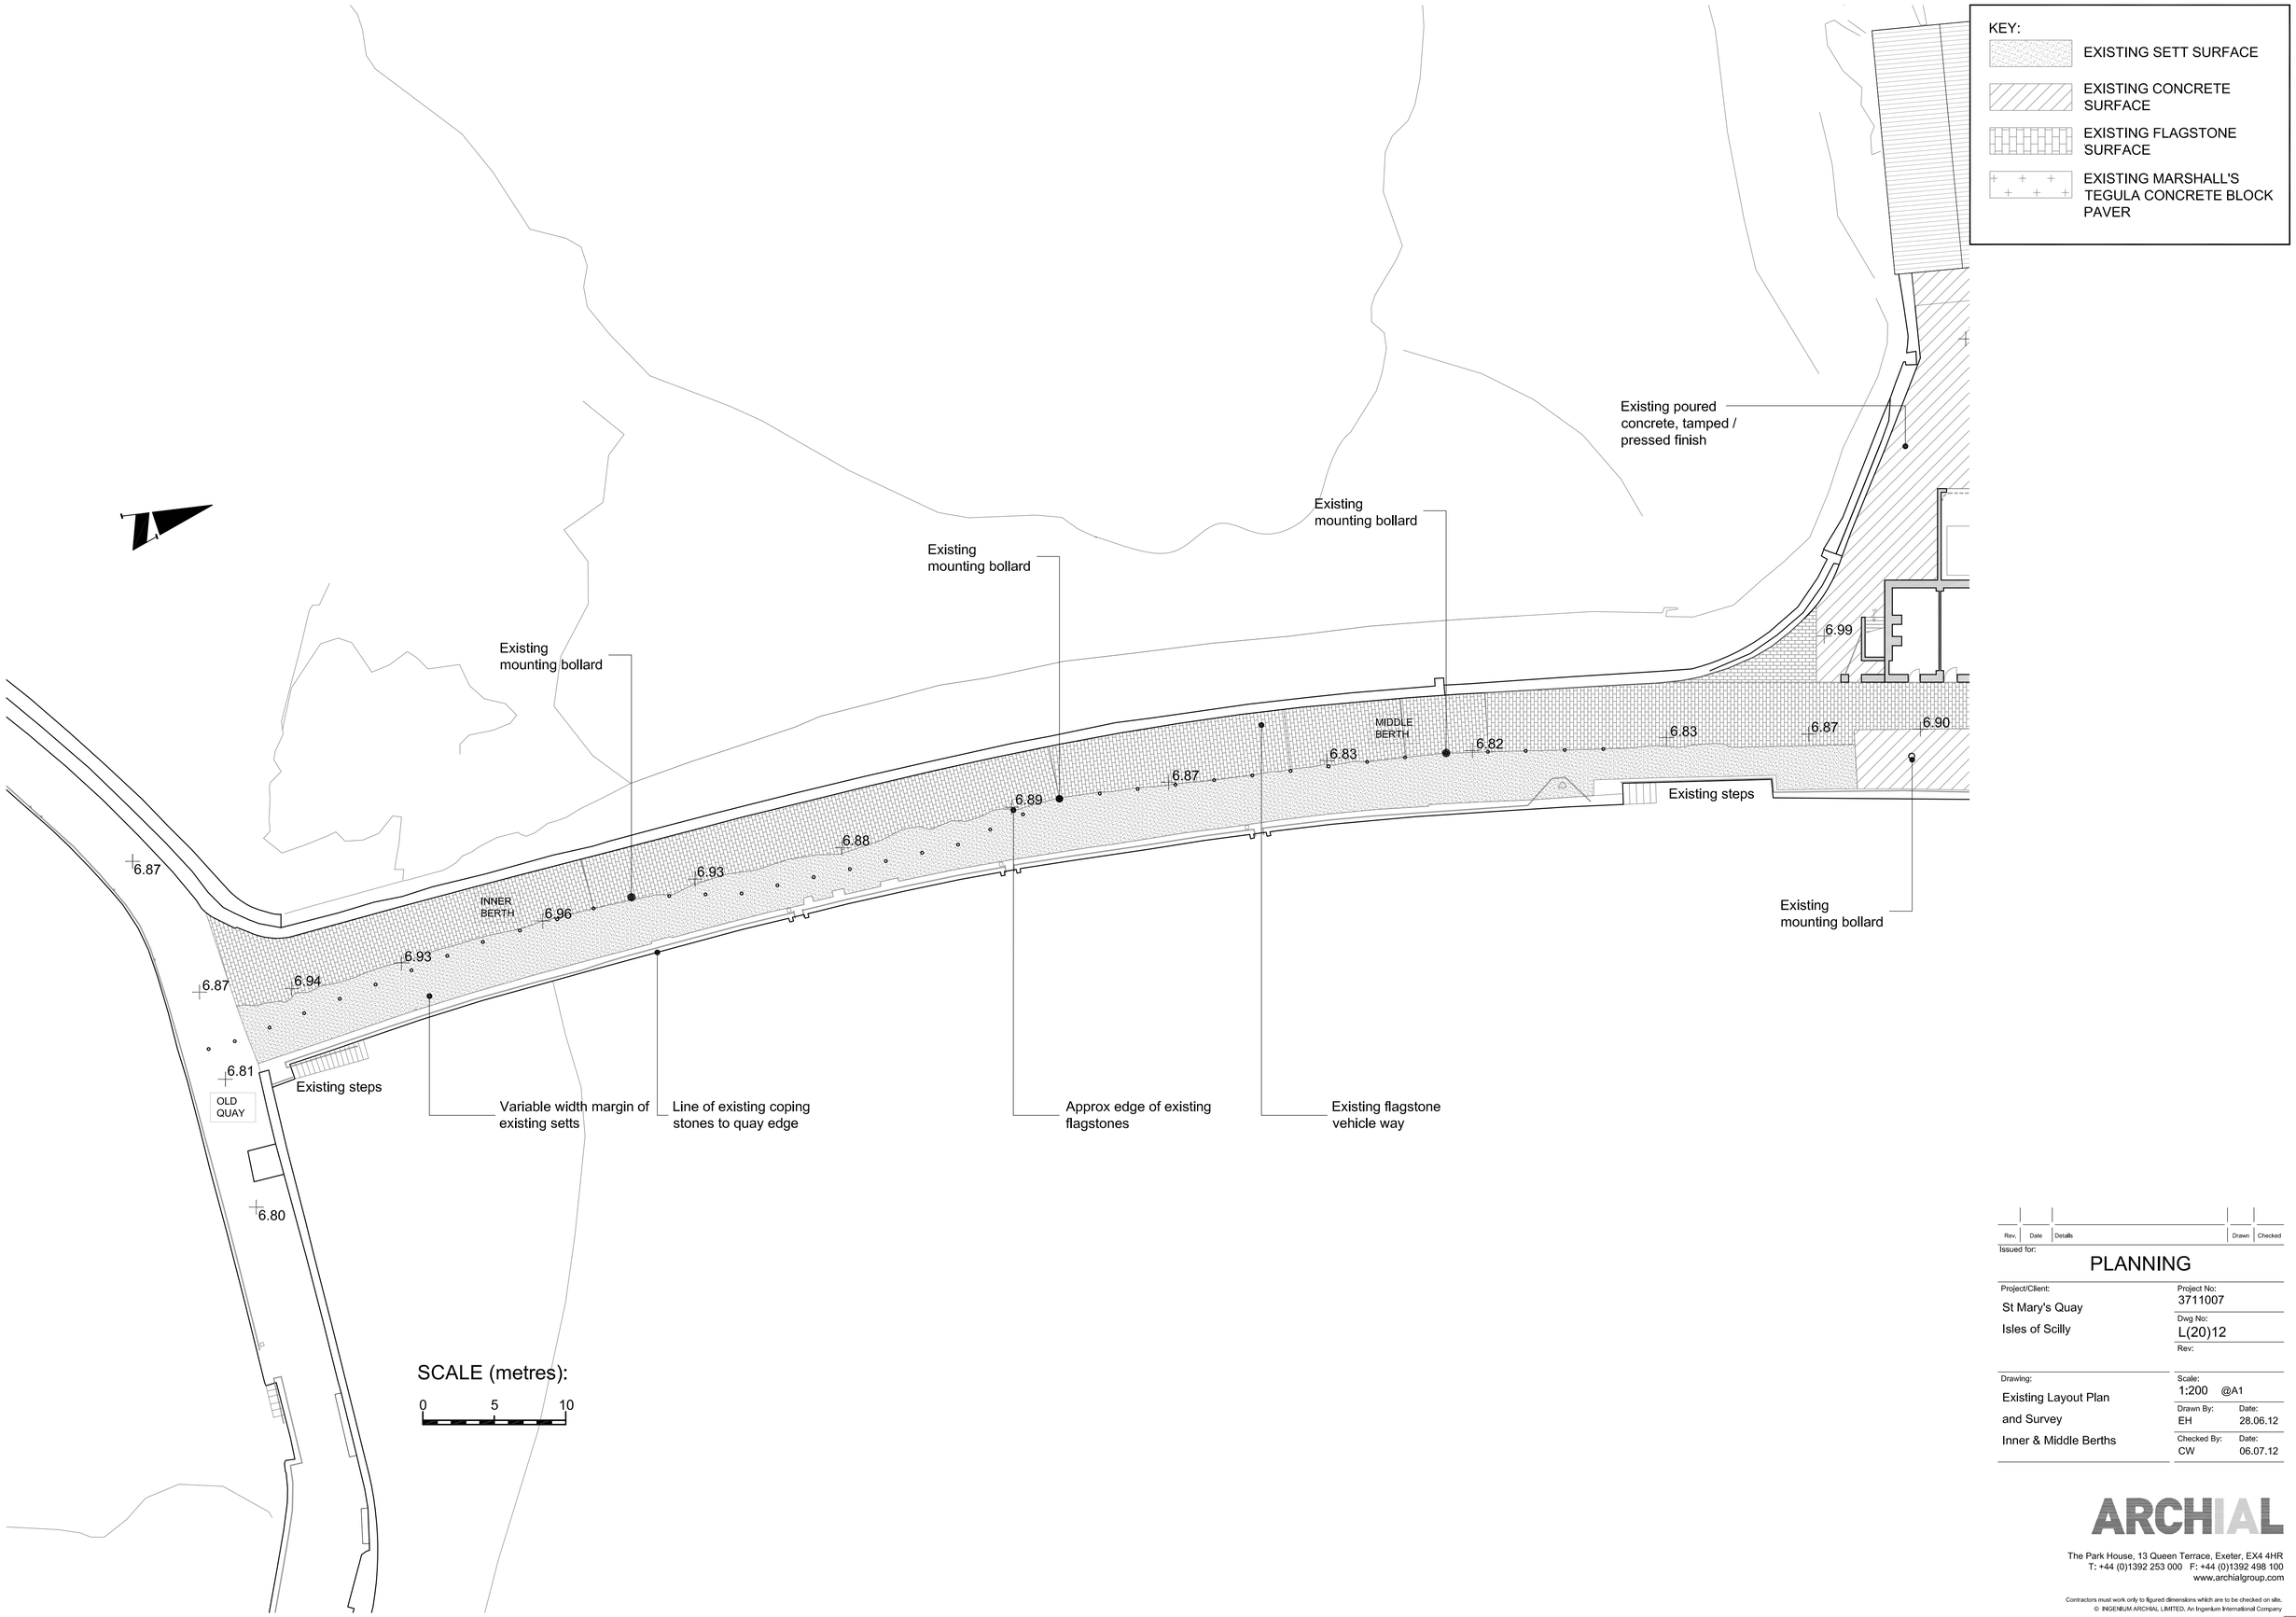

Rev.	Date	Details	Drawn	Checked

Issued for:

PLANNING

Project/Client: St Mary's Quay Isles of Scilly	Project No: 3711007
	Dwg No: L(20)12
	Rev:
Drawing: Existing Layout Plan and Survey Inner & Middle Berths	Scale: 1:200 @A1
	Drawn By: EH Date: 28.06.12
	Checked By: CW Date: 06.07.12

ARCHIAL

The Park House, 13 Queen Terrace, Exeter, EX4 4HR
T: +44 (0)1392 253 000 F: +44 (0)1392 498 100
www.archialgroup.com

Contractors must work only to figured dimensions which are to be checked on site.

© INGENIUM ARCHIAL LIMITED. An Ingenium International Company