SEVEN STONES INN
NEW TERRACE
CROSS SECTION.

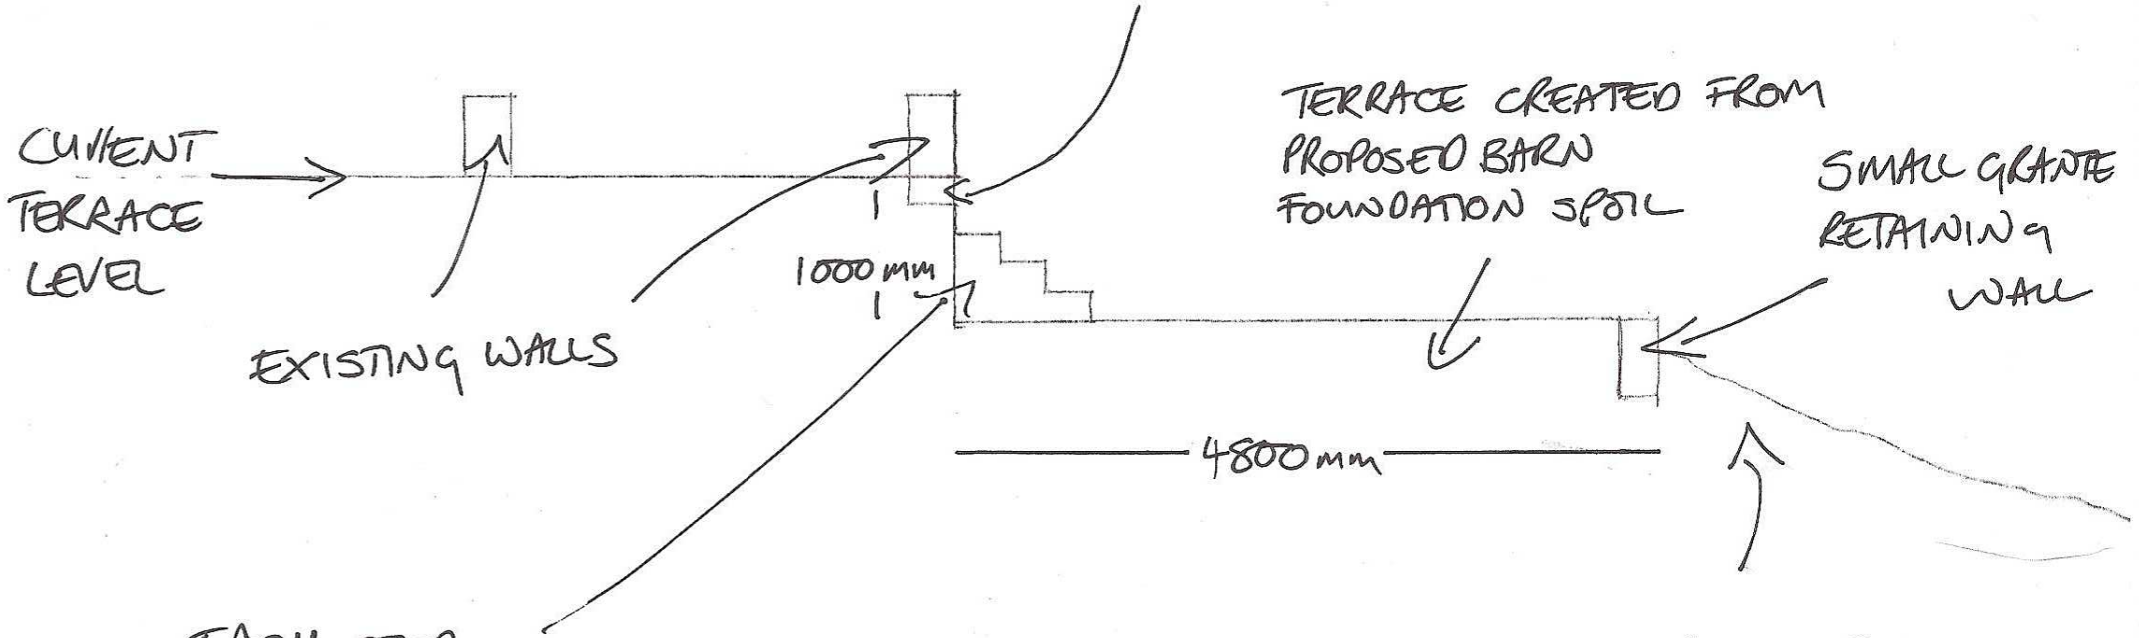

SCALE 1:50 on A4.

APPROVED
By Craig Dryden at 9:38 am, Jan 25, 2017