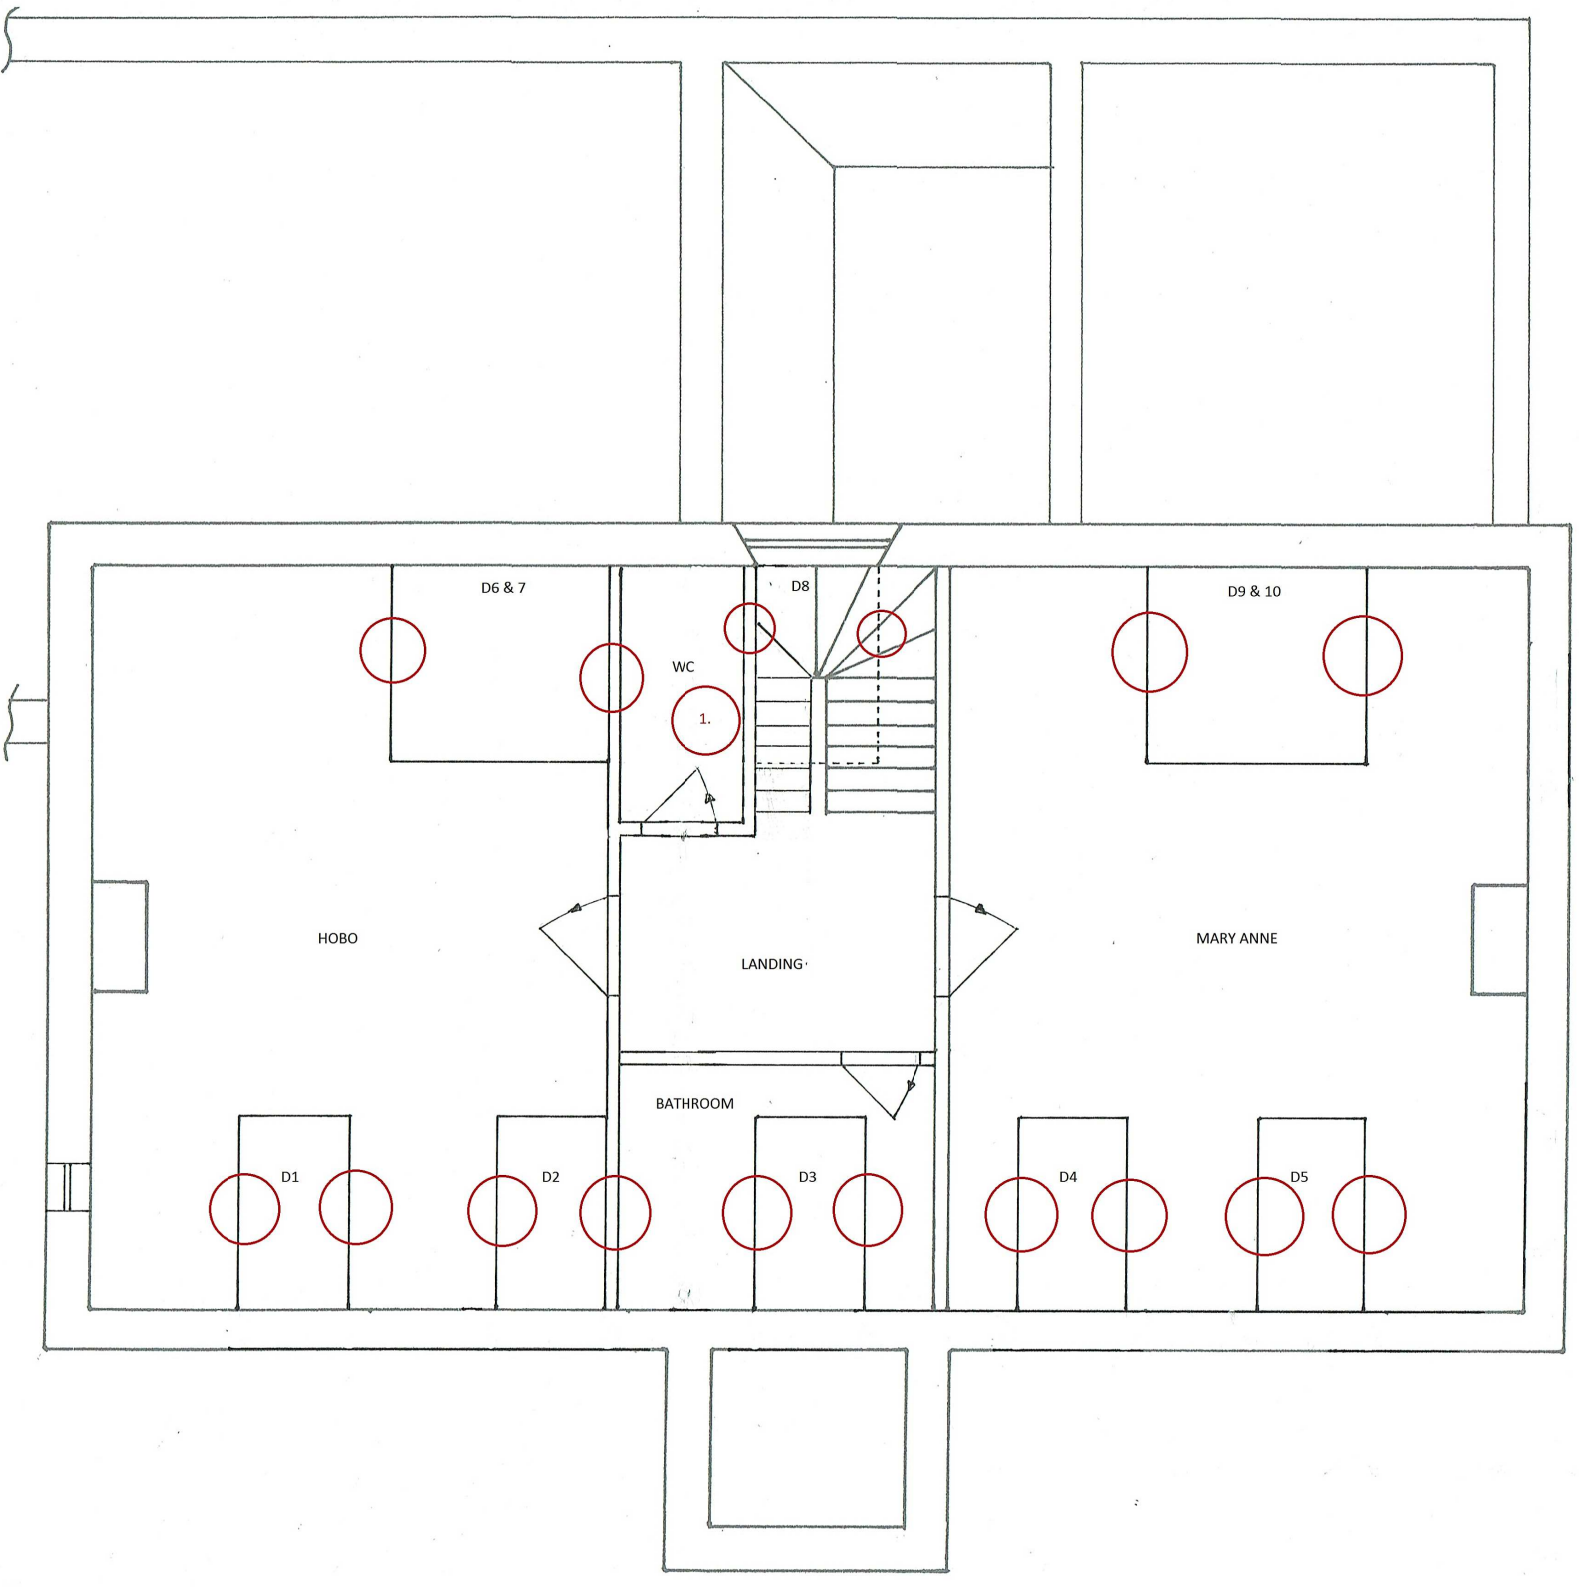

Notes:

1. ALL DORMER REVEALS TO BE REPAIRED/RE-DECORATED
2. ITEM 1. - RE-WALLPAPER WC
3.
4.
5.
6.
7.
8.
9.
10.
11.
12.

Additional Information:
ALL PROPOSED WORKS REF TO: HERITAGE ASSESSMENT - PROPOSAL/S
ALL MEASUREMENTS TO BE CHECKED ON SITE

NEWMAN HOUSE
2nd FLOOR PLAN

DRAWING / REF No: NH/10516/PLAN-2nd/04

Leslie Cornell
BUILDING RESTORATION LTD

CUSTOMER NAME: LARISSA WAKEFIELD & CYNTHIA RICKMAN
SITE ADDRESS: NEWMAN HOUSE, THE GARRISON, ST MARYS, TR21 0LS
DATE DRAWN: NOVEMBER 2016
SCALE: 1:50
DRAWN BY: LESLIE CORNELL
www.cornellcob.co.uk