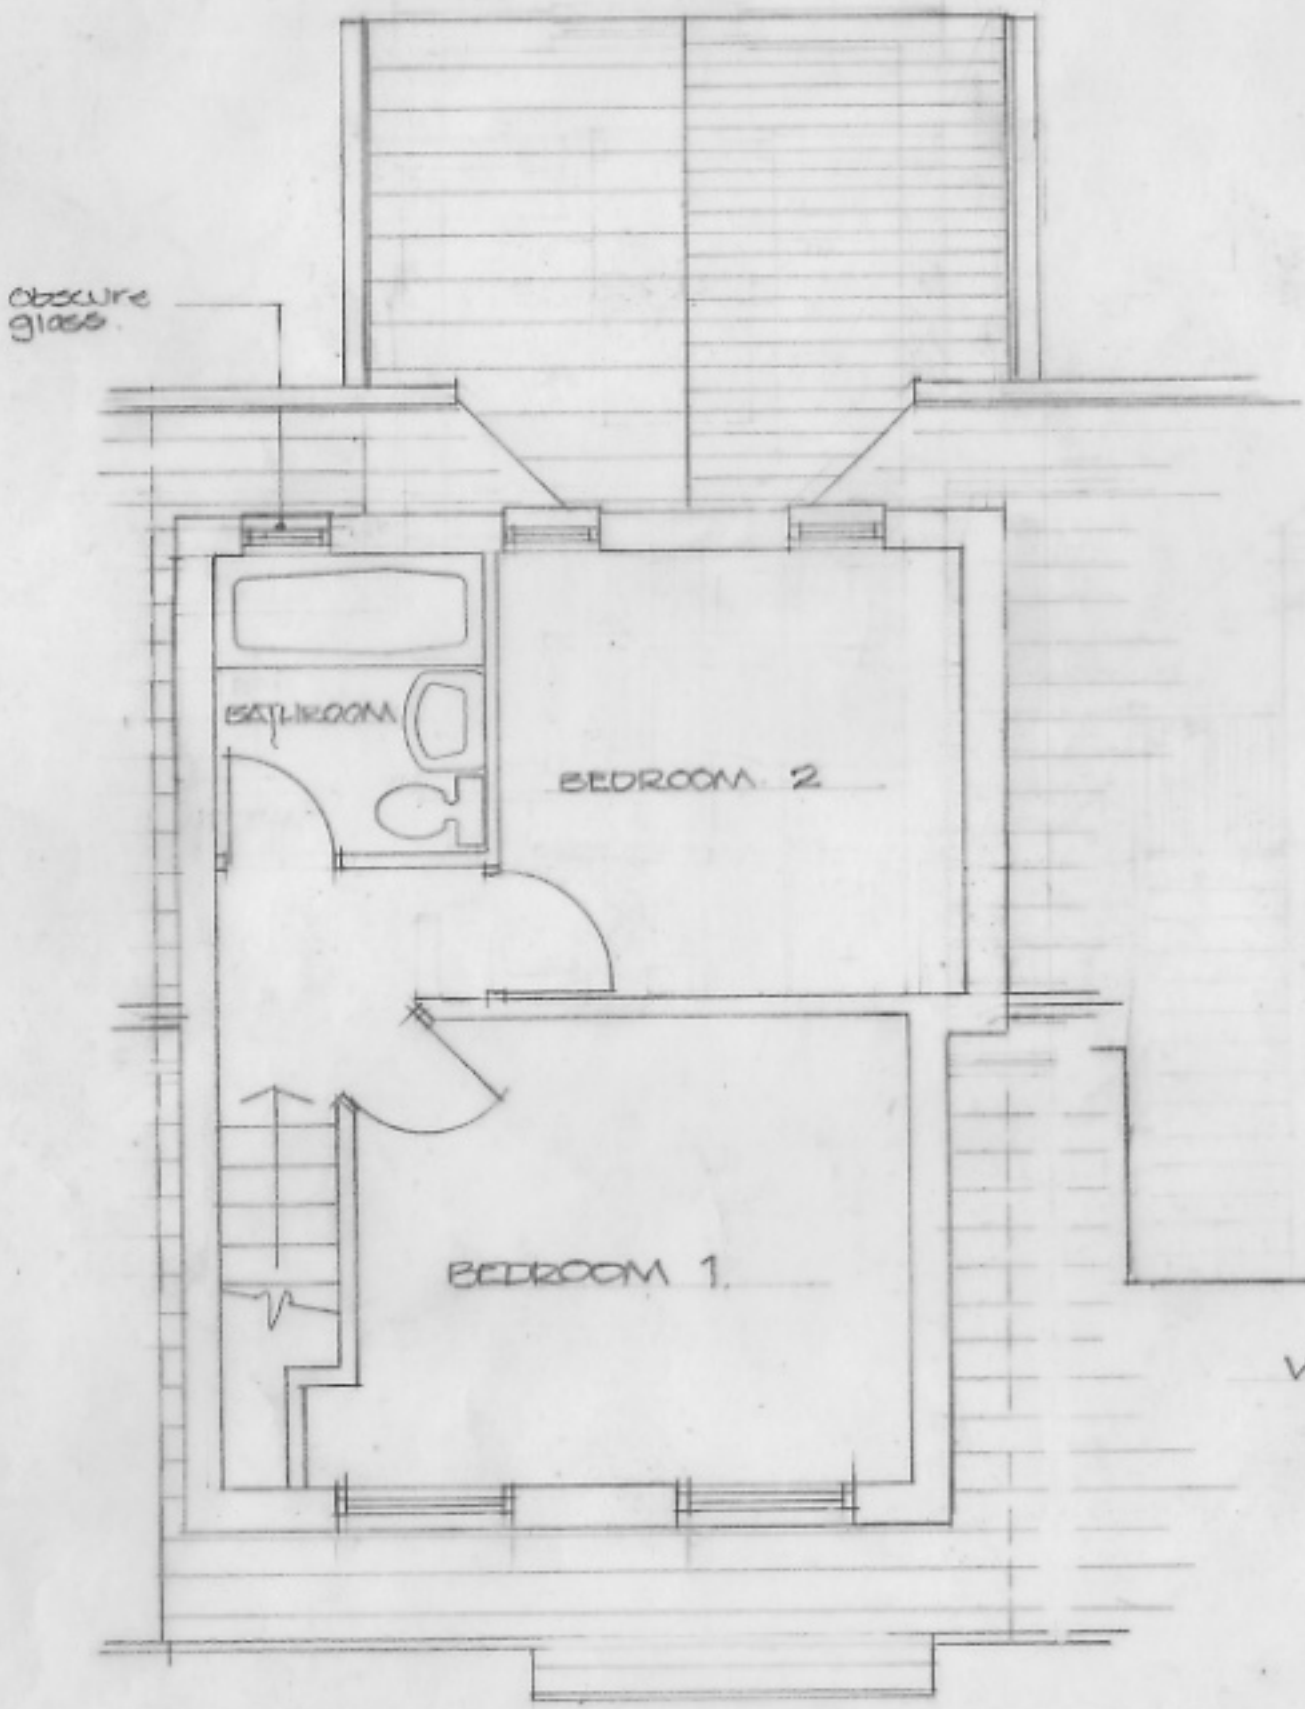


SECOND FLOOR. PLAN


WEST ELEVATION

F. Roof Design change & layout. 30.4.17
E Planning Changes. 28.2.17
C. Roof minor amendment. 19.1.17
B Planning changes. 30.11.16
A Right of way added. 6.10.16

G. Planning amendment 22.7.17
D. Correction 19.1.17

**APPROVED**
*By Craig Dryden at 1:29 pm, Oct 06, 2017*


ISLANDS ARCHITECTS
Porthcressa, St Mary's, Isles of Scilly, TR21 0JQ and
6 Manor Farm Close, Pimperne, Blandford, Dorset, DT11 8XL
01258 480040

**Project:**
Proposed Extension, Roanoke, Porthcressa
St Mary's, Isles of Scilly

**Client:**
Georgia and Adam May

**Drawing:**
Proposed Second Floor Plan and West Elevation

| Scale: | Drawn: | Dwg No: |
|---|---|---|
| 1:50@A3 | bdc 06.09.16 | 2061 / 04 G |