P - 17 - 055

PLAN 7

RECEIVED BY THE PLANNING DEPARTMENT 18 JUL 2017

DRAWING NO: LFC - 4
LFC 4 - B

TITLE:
PROPOSED
ELEVATION

Amended 13 SEP 2016 Plans

LUNNON FARM COTTAGE

RECEIVED BY THE PLANNING DEPARTMENT 13 SEP 2016

VIEW FROM N.E.

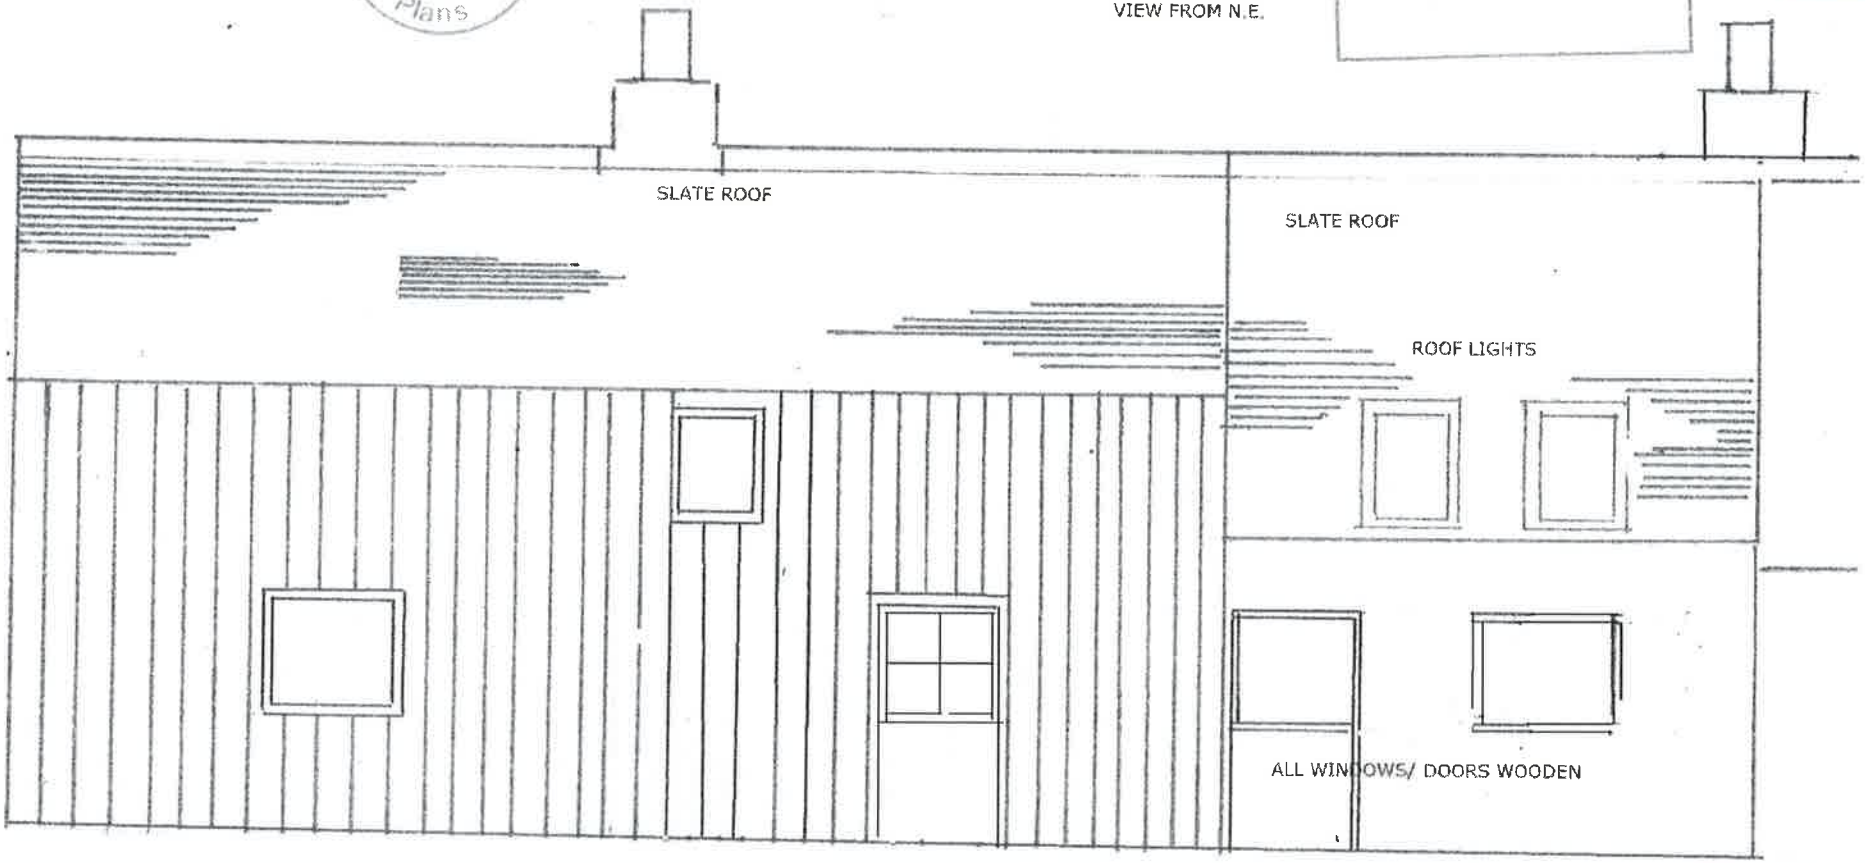

SCALE 1:50 DATE JULY 2016 DRAWN BY P ROGERS

Approved 23 SEP 2016 Plans