0 5 10 SCALE IN METRES 15

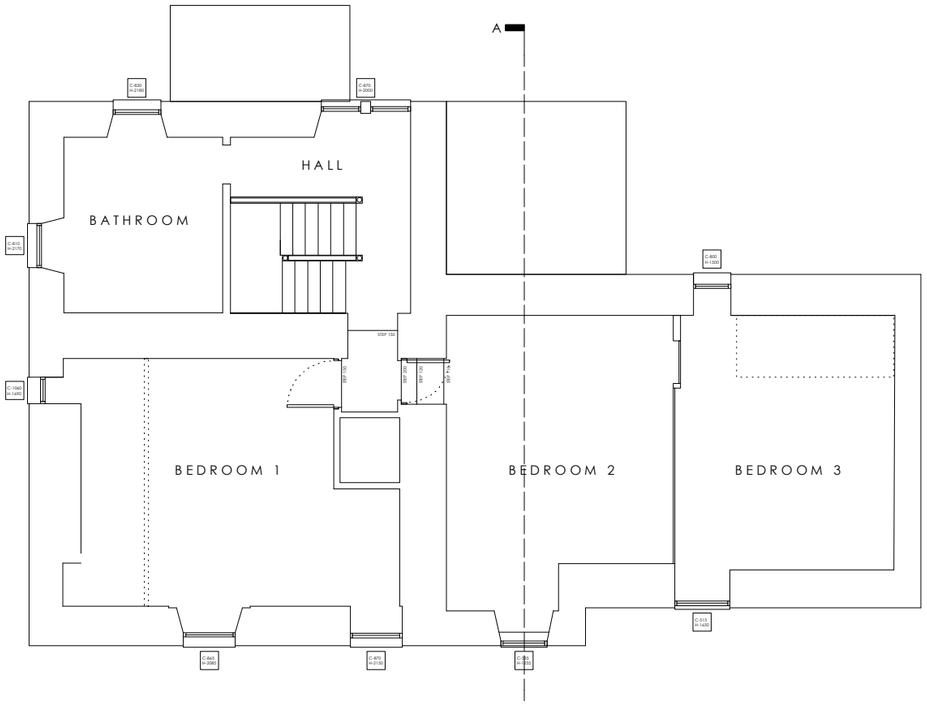

FIRST FLOOR

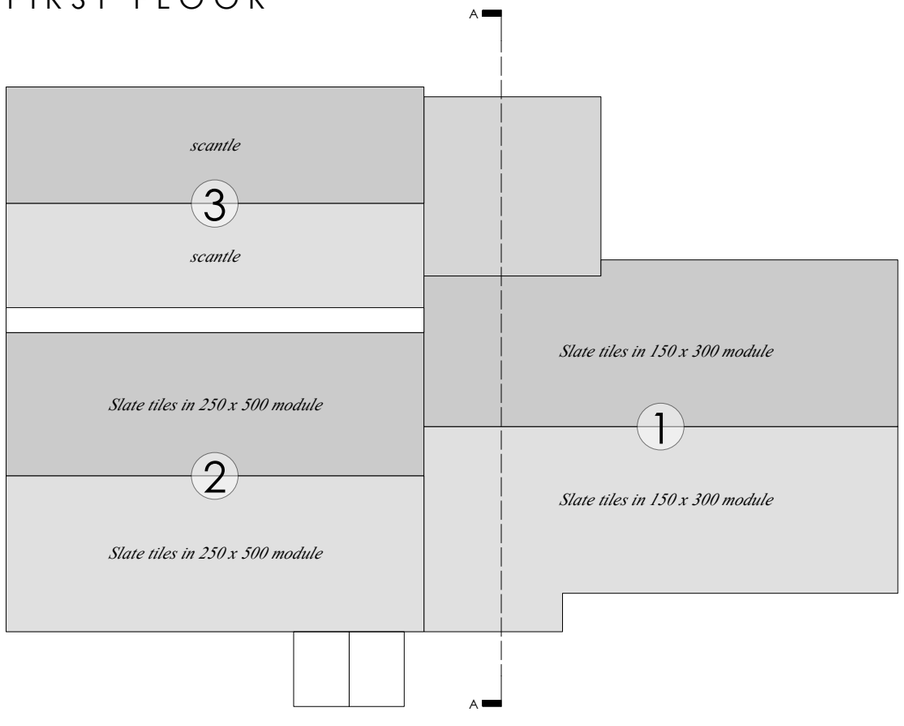

ROOF PLAN

0 5 10 SCALE IN METRES 15

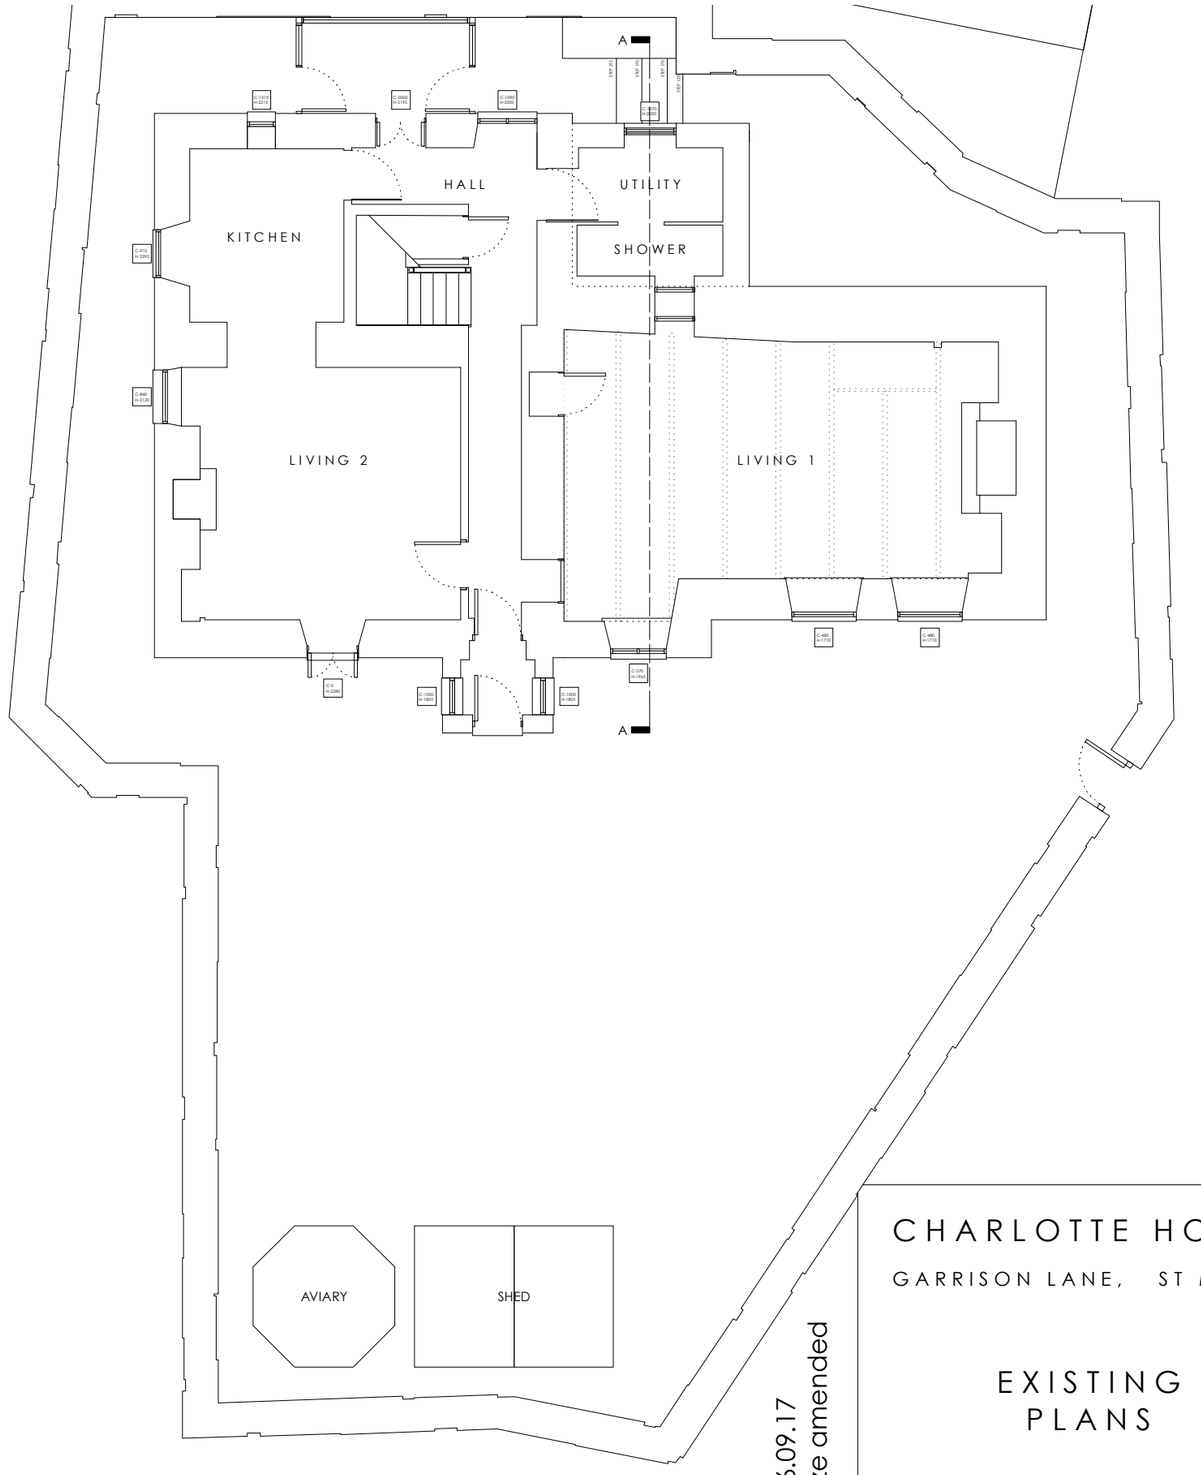

GROUND FLOOR

Revision A - 06.09.17
Tile module size amended

CHARLOTTE HOUSE

GARRISON LANE, ST MARYS

EXISTING PLANS

DRAWING NO. CH02A

DATE - AUG 2017

SCALE - 1:100