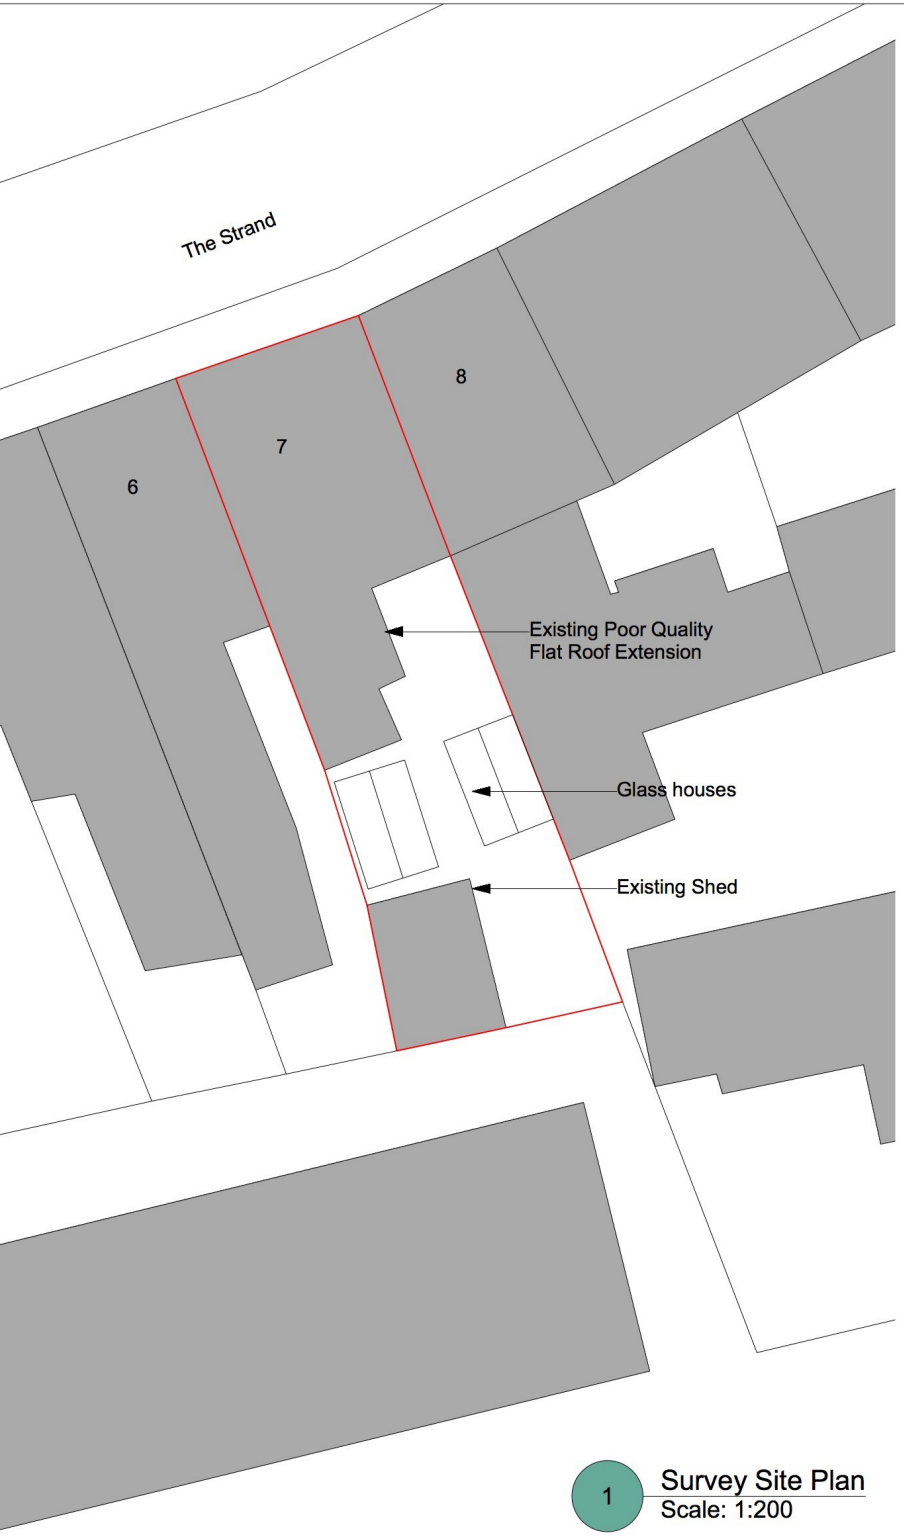

1 Survey Site Plan
Scale: 1:200

2 Proposed Site Plan
Scale: 1:200

GENERAL NOTES:
This drawing must not be copied in whole or in part with
of MATT BALL ARCHITECTURE. This drawing must be
other architect's drawings & all schedules/Building Bye-
relevant structural engineering drawings, details and spe
contractor's responsibility to ensure that all work is carri
statutory requirements and to the approval of the buildir
contractor is responsible for the setting out of the works
between this drawing and any other architect's detail dr
specification must be reported to the architect before th
scale from this drawing. Refer only to written dimension
checked on site. The relevant British Standards for ma
be adhered to. Manufacturers installation & fitting instruc
adhered to at all times.

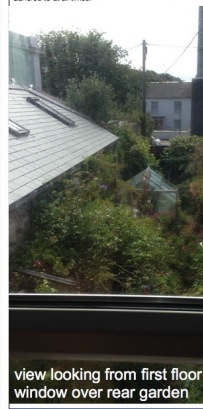

REV	DESCRIPTION
:rNo	:rNote

JOB TITLE
No.7 Lower St
Isles of Scill

Extension & Alterati
For
Mr & Mrs Humph

DRAWING TITLE
Planning Applica
Existing & Proposed

DATE	DRAWING NO
05.04.18	Pl
SCALE	DRAWN
1:200 @ A3	M.

Matt Ball Archite
5 Zetland Square Business Centre, Dundas Stree
www.mattballarchitecture.c
RIAS Chartered Archite