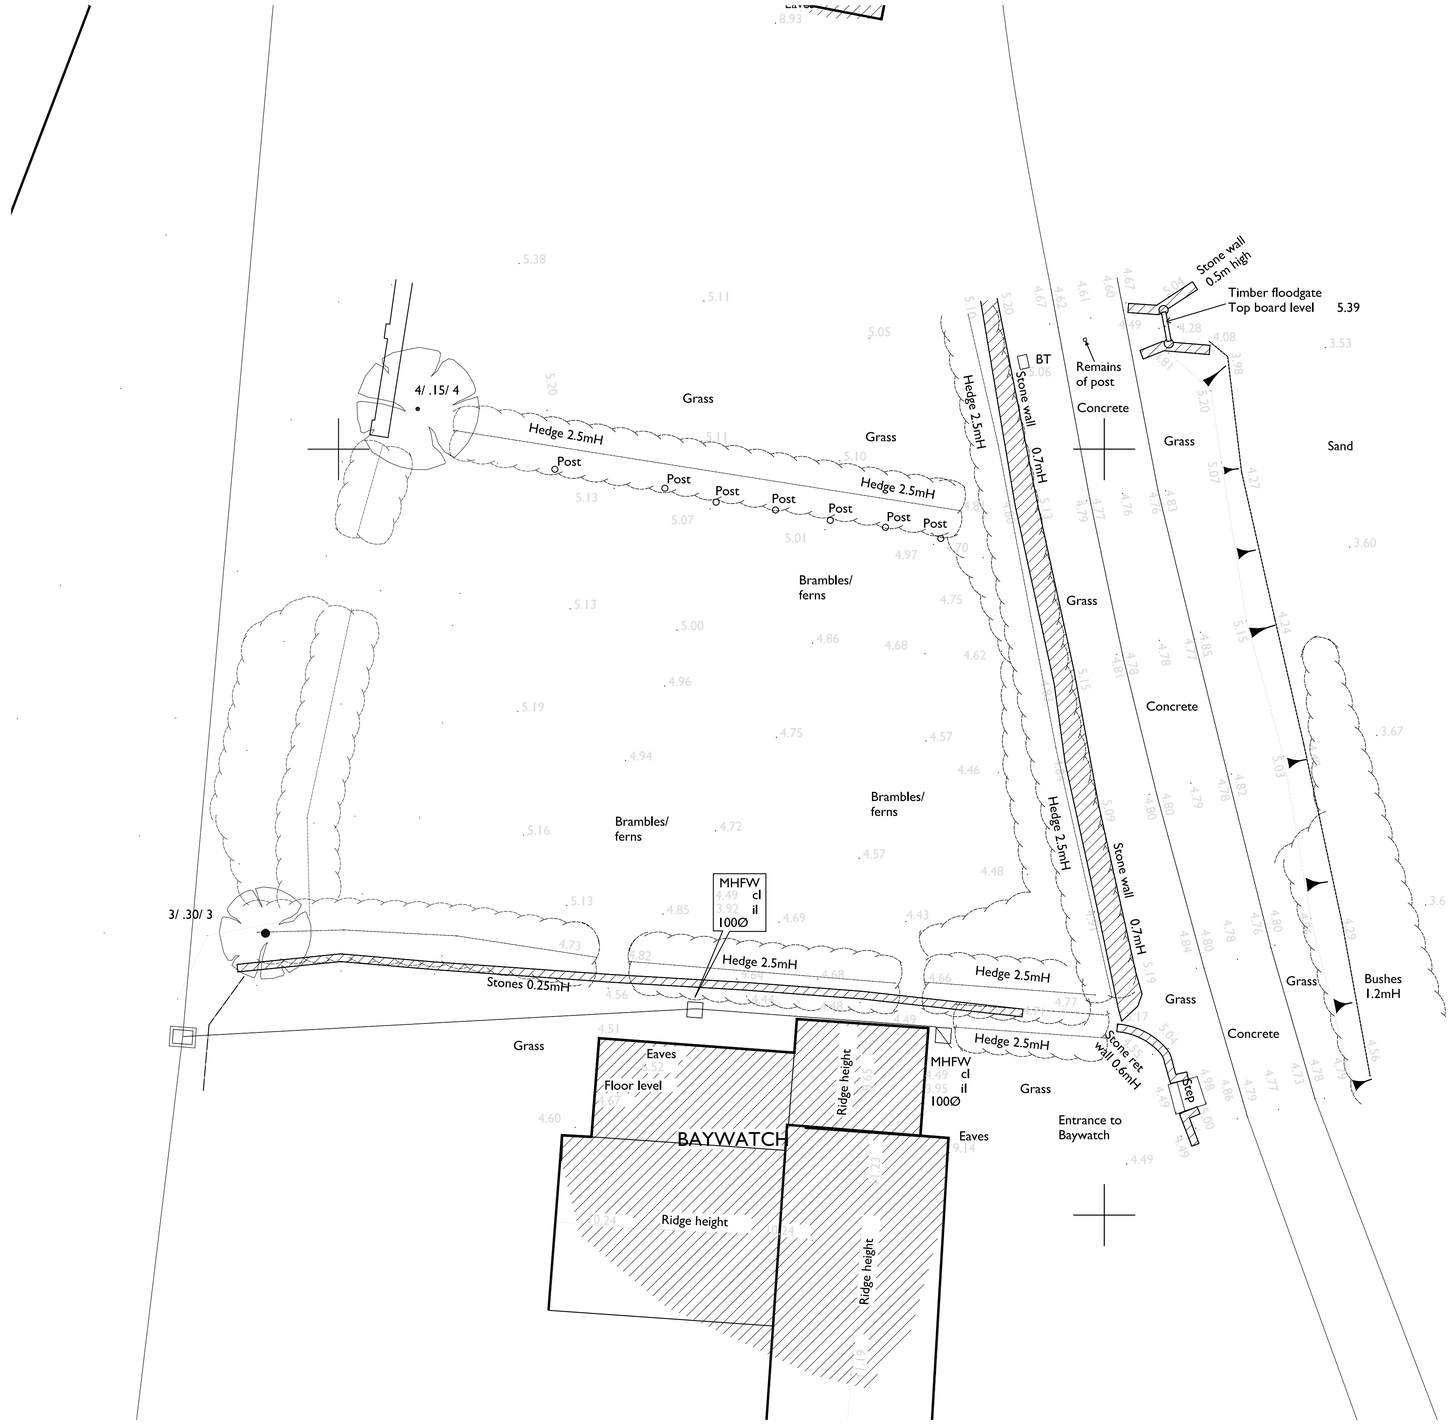

0m 1m 2m 4m 6m 8m 10m 20m

REV.	DATE	DR	CH	NOTES
-	29/05/18	NL	ML	PLANNING ISSUE

PROJECT TRESCO
LION ROCK

DRAWING SITE PLAN EXISTING

DRAWING No. 4015/PL/03

SCALE: 1:100 @ A1 DATE: May '18

N

llewellyn
harker
lowe

home farm, east pennard, shepton mallet, BA4 6TT Tel 01749 860022
email: architects@llewellynharker.com

© llewellyn harker ltd. 2018