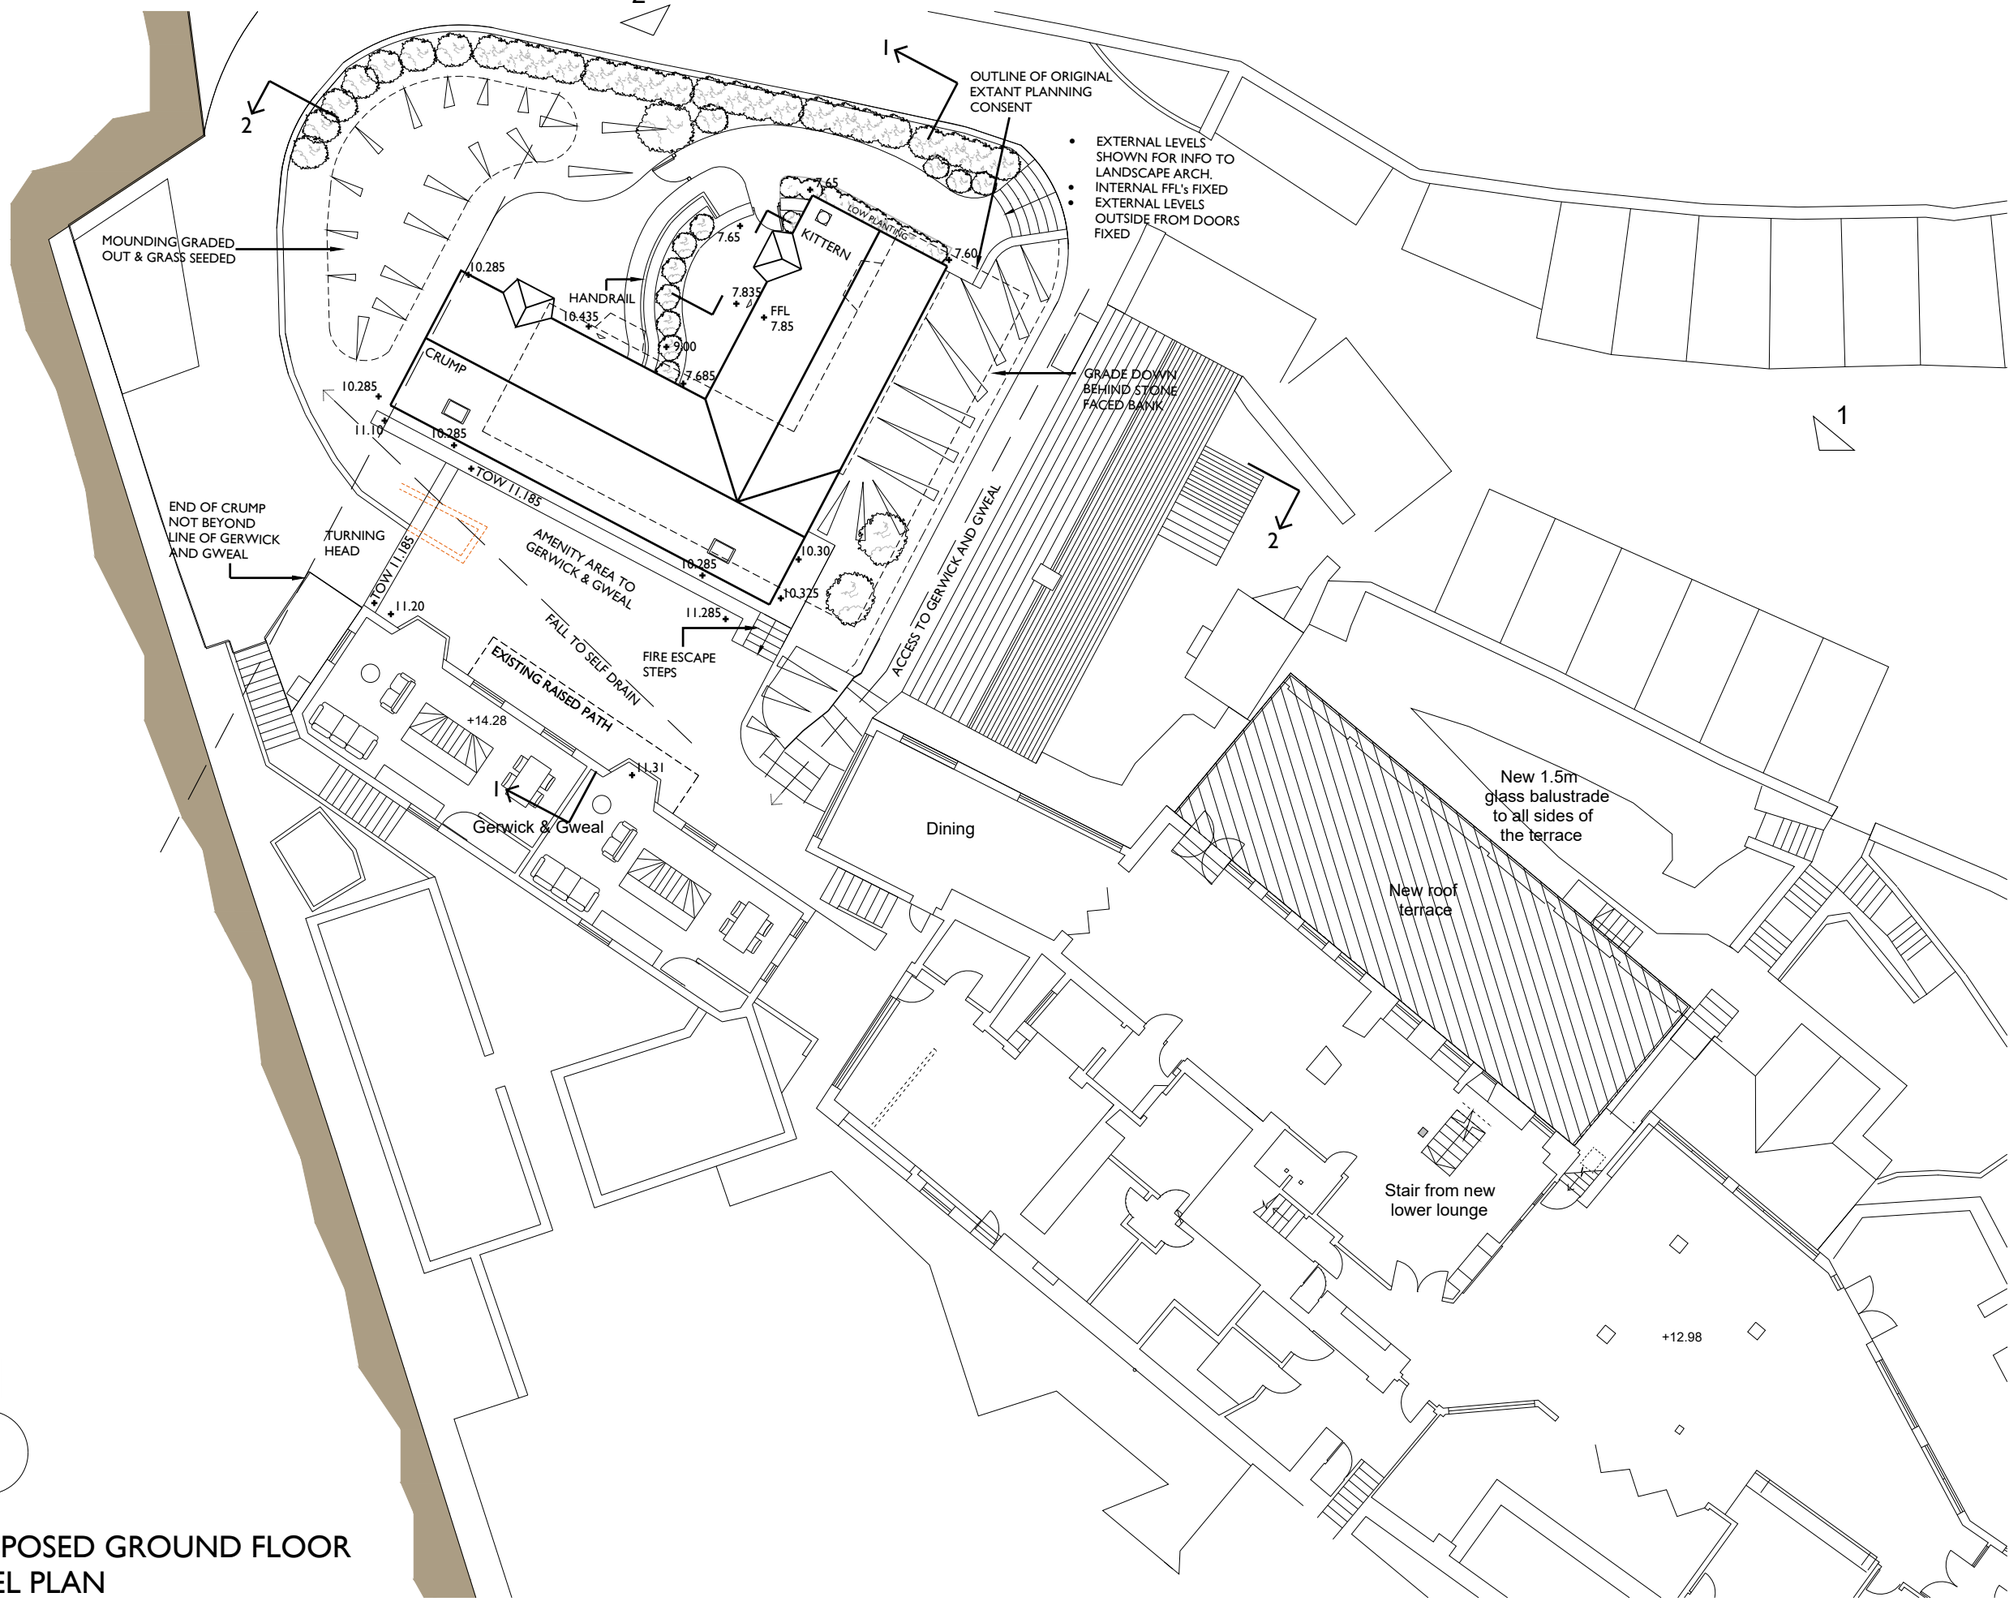

N

PROPOSED GROUND FLOOR LEVEL PLAN

Rev A - Timber gates to the west of the site removed.
Rev B - Alteration to Stone wall to the West
Rev C - Added Gabion wall to Gerwick & Gweak amenity area
Shown orange dashed line of existing wall to be removed

rlt architects riba chartered practice, the old stables, chyandour lane, penzance, TR18 3LP, cornwall (01736) 367646 rltarchitects.co.uk admin@rltarchitects.co.uk

rlt architects

notes:
1. This drawing is the copyright of the Architects and may not be reproduced without licence.
2. This drawing should not be scaled for construction purposes, only figured dimensions worked from.
3. All dimensions and levels are to be checked on site before the commencement of any work and any discrepancies reported to the Architect.
4. This drawing is for Design and Planning only.

Stage:	Planning
Client.	Tregarthen's Hotel
Project.	Tregarthen's Hotel, Isles of Scilly
Title.	Kittern & Crump Proposed Ground Floor Plan

revisions			
No:	C	Scale/s.	1:200@A3
date:	6/8/19	Date.	August 2019
initial:		Drawn.	JC
		Checked.	DL

Project No.	Drawing No.	Rev.
2019/2592	D03	C