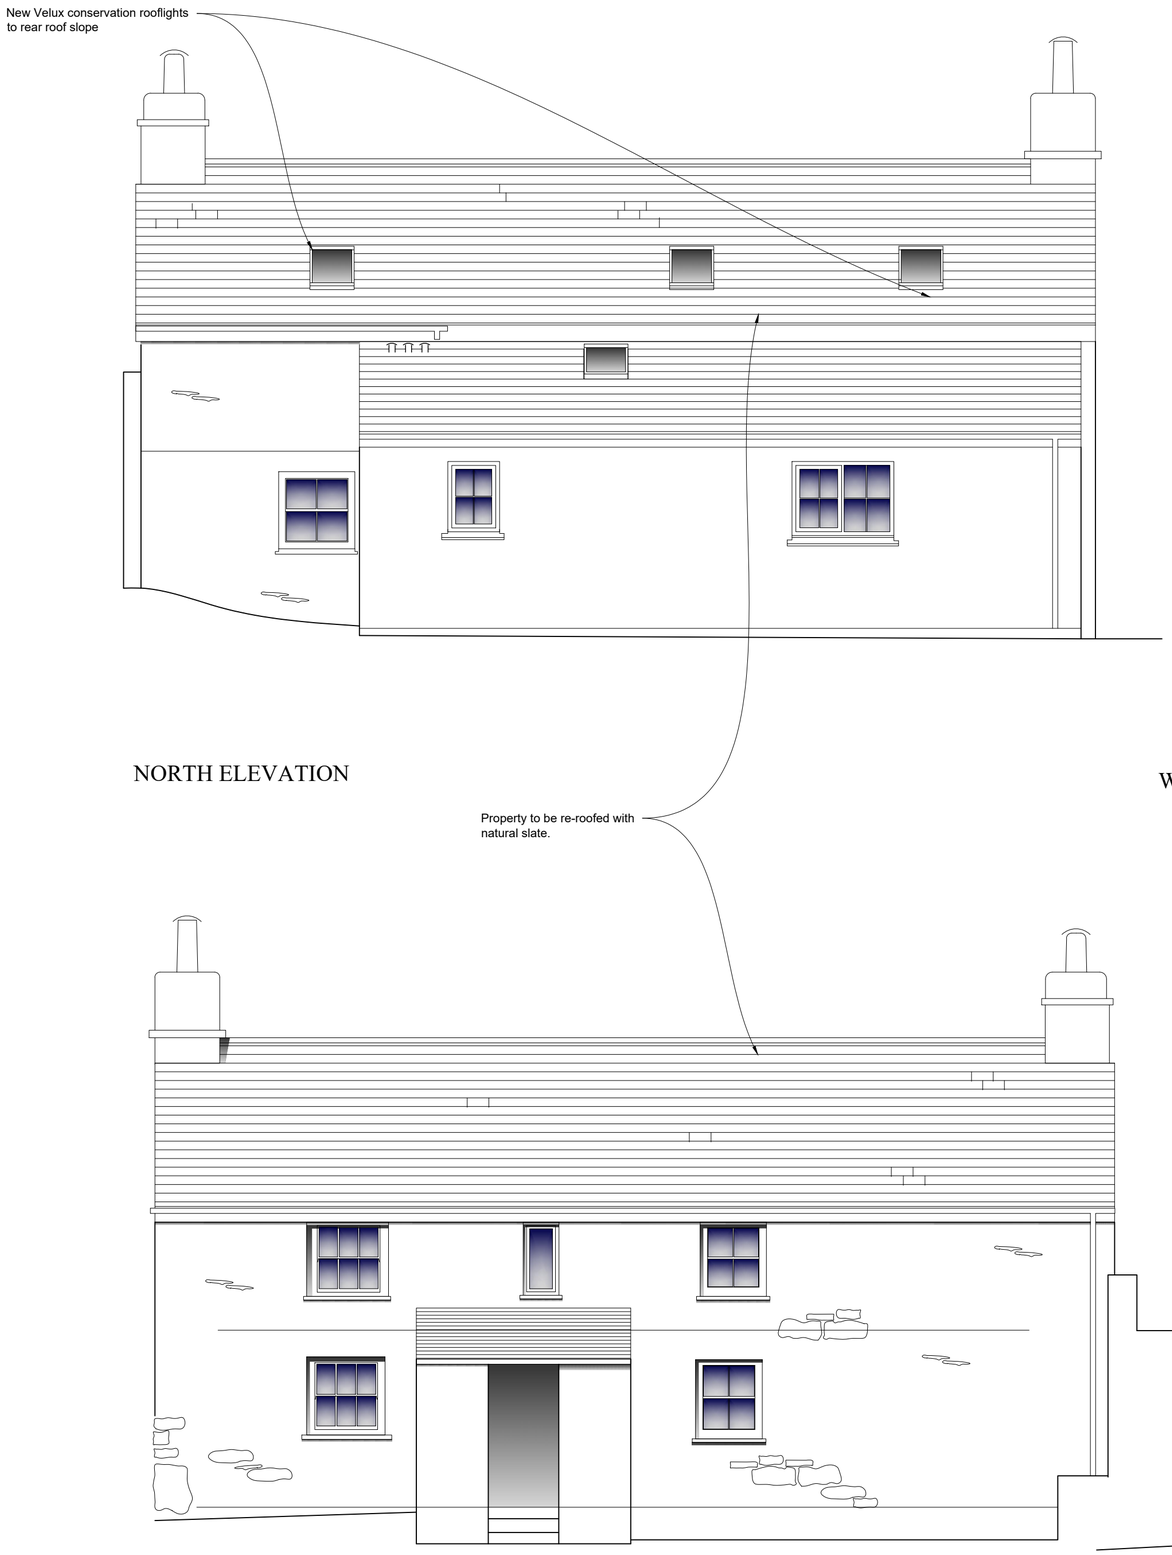

NORTH ELEVATION

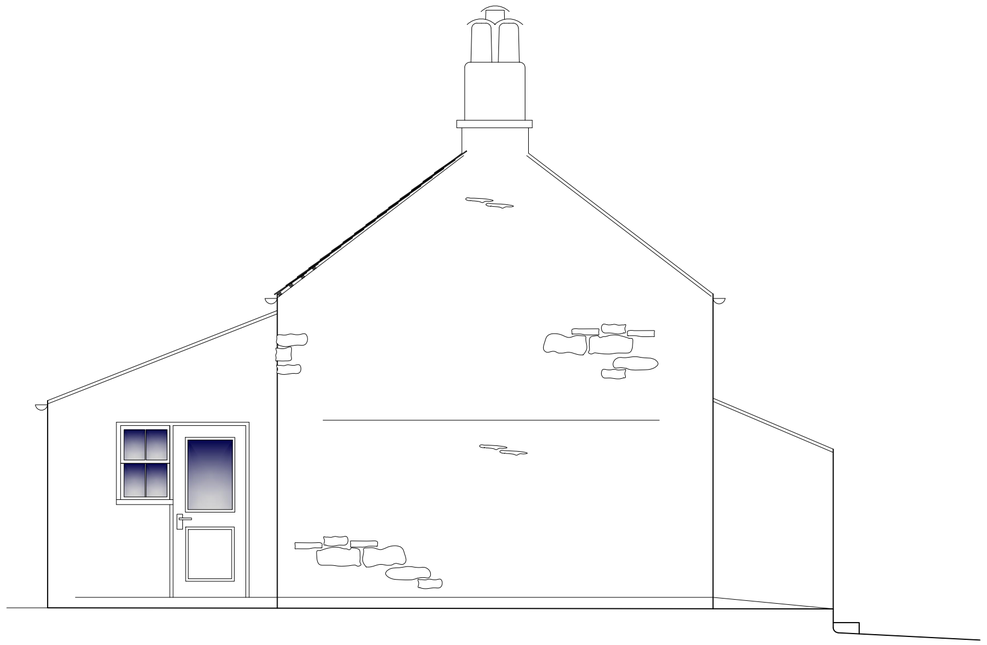

WEST ELEVATION

SOUTH ELEVATION

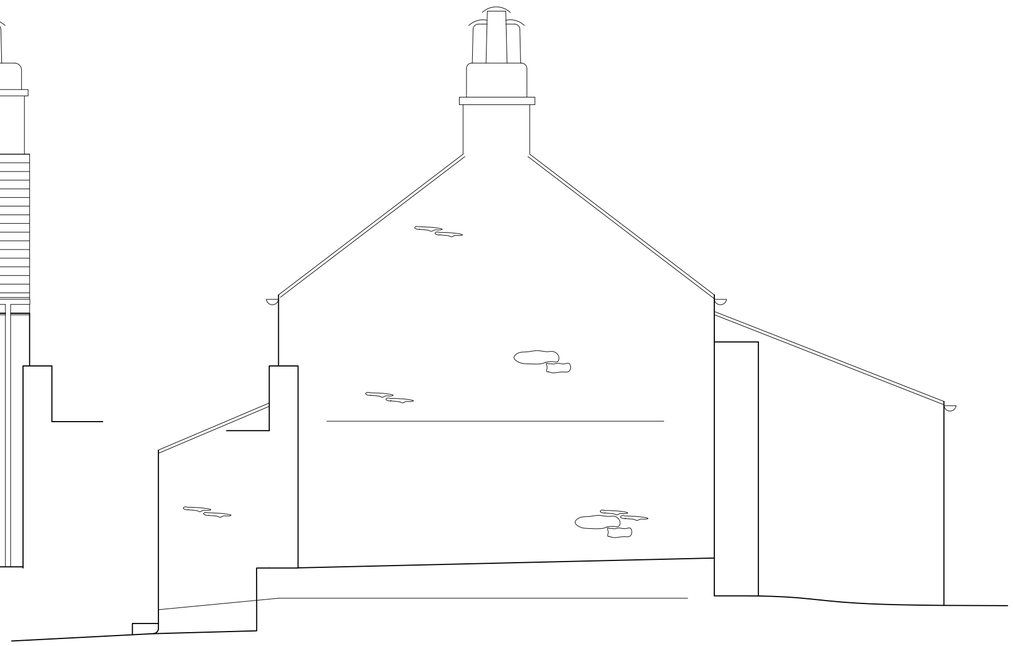

EAST ELEVATION

RECEIVED
By Tom Anderton at 2:42 pm, Jan 05, 2021

REVISION	AMENDMENT	INITIALS	DATE

PROJECT
Green Farm Cottage

Re-Roofing Works

DRAWING TITLE
Proposed Elevations

DUCHY *of* CORNWALL
ST MARY'S ISLES OF SCILLY TR21 0LS
Telephone: (01720) 422508 E-mail: ndean@duchyofcornwall.org

SCALE	DRAWN BY	DRAWING NO.	REV.
1:50@A2	ND	10/0733-P03	0
DATE 08.12.20	CHECKED BY ND		

© This drawing is copyright. Crown copyright and database rights 2017.
Ordnance Survey Licence No 100023148
All materials and workmanship to comply with the current British Standards and codes of practice.

Contractors to check ALL dimensions. Work from figured dimensions ONLY.
Report ANY discrepancy to Architect or Surveyor before proceeding.
IF IN ANY DOUBT ASK