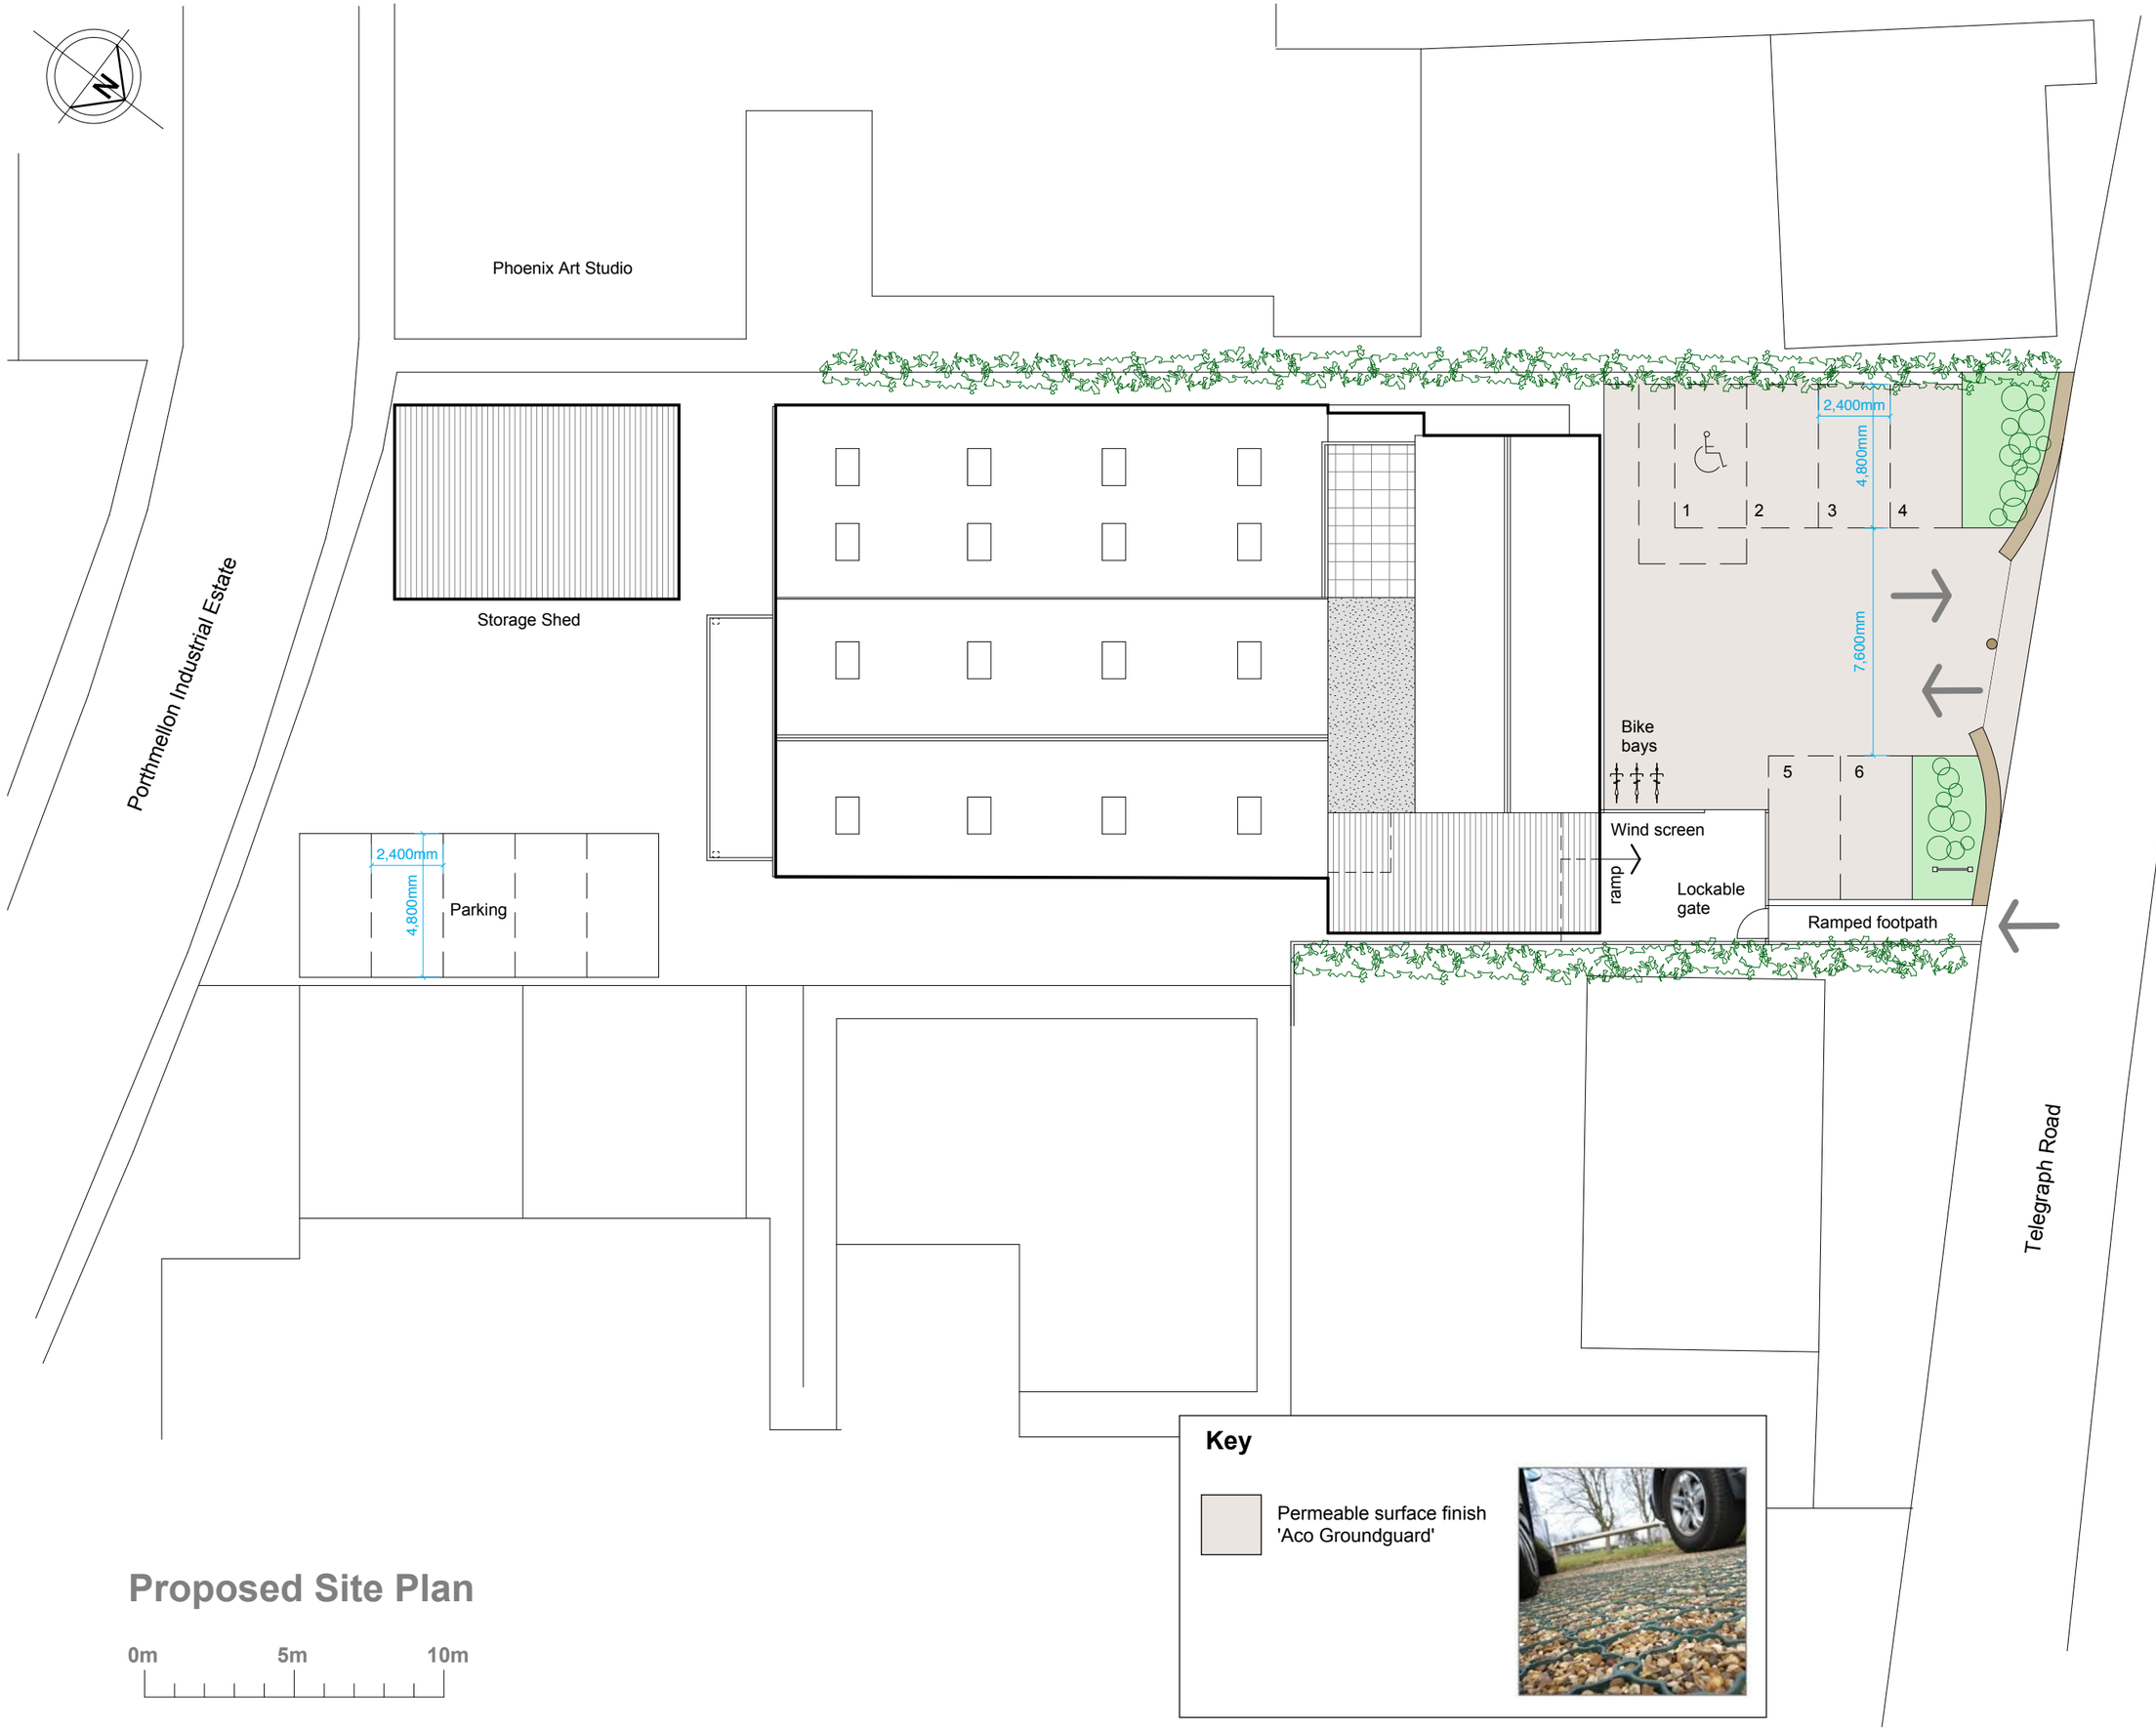

Proposed Site Plan

NOTES

1 THIS DRAWING IS THE COPYRIGHT OF THE ARCHITECT AND MAY NOT BE REPRODUCED WITHOUT LICENCE

2 DO NOT SCALE OFF THIS DRAWING FOR CONSTRUCTION PURPOSES

3 ALL DIMENSIONS AND LEVELS ARE TO BE CHECKED ON SITE BY THE CONTRACTOR BEFORE COMMENCEMENT OF WORK AND ANY DISCREPENCIES REPORTED TO THE ARCHITECT

4 NO RESPONSIBILITY CAN BE ACCEPTED FOR ERRORS ARISING ON SITE DUE TO UNAUTHORISED VARIATIONS FROM THE ARCHITECTS DRAWINGS.

AMENDMENTS

RECEIVED
By Tom Anderton at 12:41 pm, Jan 11, 2021

PLANNING

Studio St Ives
4 Gabriel Street
St Ives
TR26 2LU
01736 798427

MIKE BRADBURY DESIGN

JOB
New Forecourt at The Store
Porthmellon Industrial Estate
St Mary's,
The Isles of Scilly
for
Wright Construction

TITLE
Proposed Site Plan

DRNG. NO. 1977A-P03
REVISION

SCALE 1:100@A1 1:200@A3
DATE Sept 2020

OFFICE USE / PRE-ISSUE