© HR Wallingford 2021

HR Wallingford has prepared this document under the terms of the contract between them and their client, for the exclusive use of that client.

HR Wallingford accepts no liability for any use of this document other than by their client and then only for the purposes for which it was prepared. No warranty is given for any third party data included in this document.

RECEIVED
By Lisa Walton at 4:05 pm, Oct 31, 2022

HAZARDS WARNING

1! PUBLIC ACCESS TO BEACHES
2! WORKING NEAR WATER IN TIDAL ENVIRONMENT
3! UNKNOWN DETAIL OF EXISTING WALL
4! LARGE ROCKS & VOIDS

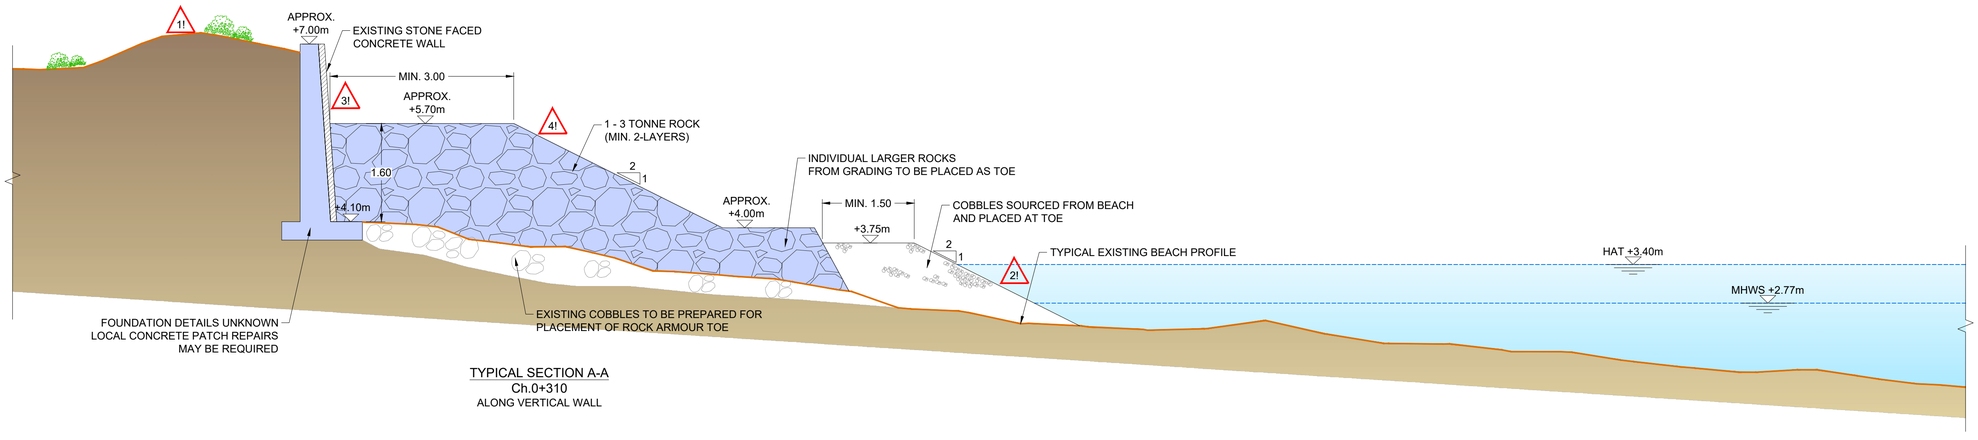

TYPICAL SECTION A-A
Ch.0+310
ALONG VERTICAL WALL

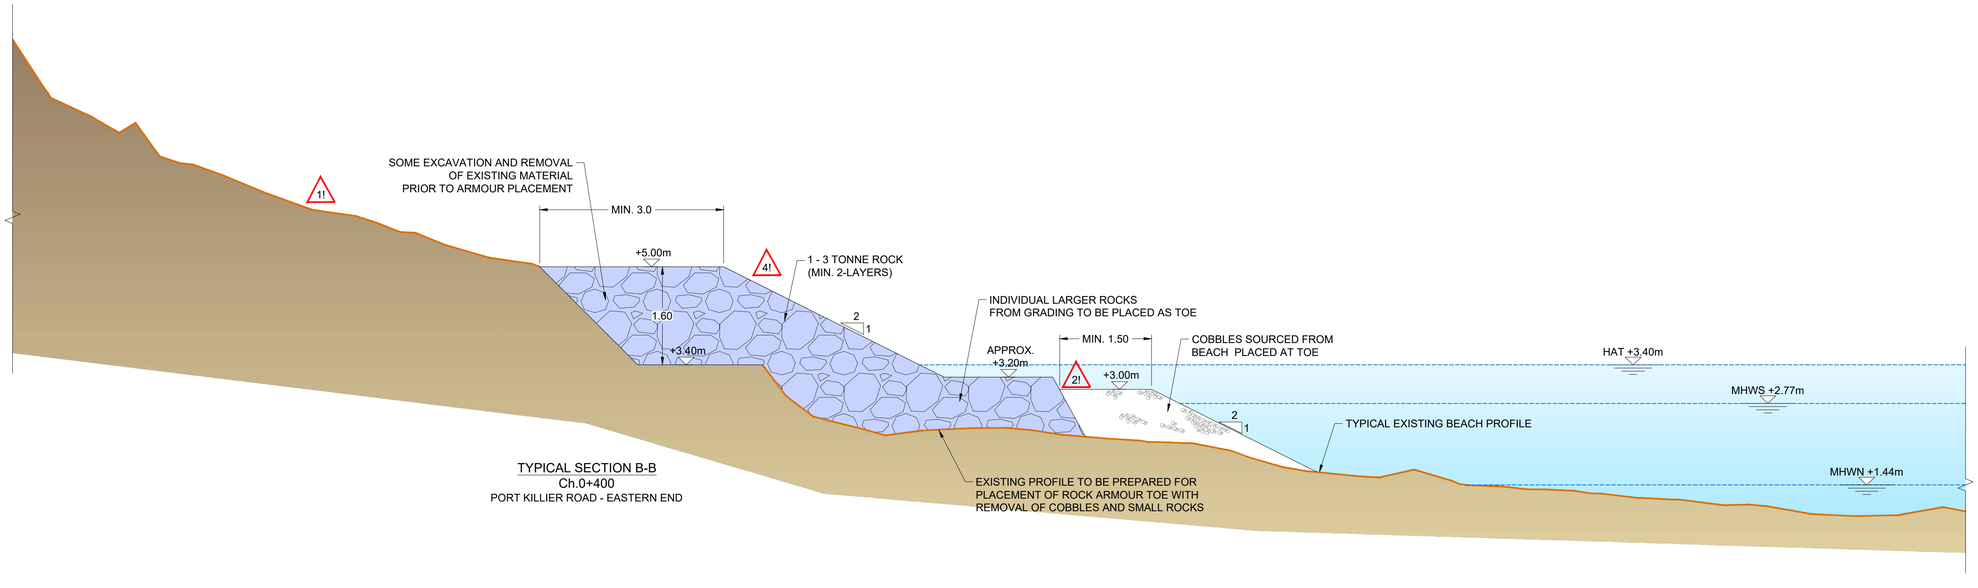

TYPICAL SECTION B-B
Ch.0+400
PORT KILLIER ROAD - EASTERN END

KEY PLAN:

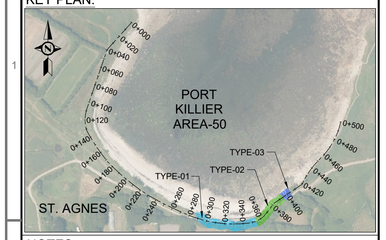

NOTES:

1. ALL DIMENSIONS ARE IN METRES UNLESS STATED OTHERWISE.
2. HORIZONTAL DATUM IS REFERENCED TO OSGB 1936 BRITISH NATIONAL GRID.
3. VERTICAL DATUM IS IN METRES, ORDNANCE DATUM.
4. BACKGROUND IMAGE REPRODUCED FROM BING MAPS, © 2021 MICROSOFT.
5. SETTING OUT POINTS TO BE AGREED FOLLOWING DETAILED SURVEYS.
6. ALL LEVELS TO BE CONFIRMED FOLLOWING ON SITE SURVEY.
7. EXISTING WALL SECTION SHOWN IS ILLUSTRATIVE OF A FIXED STRUCTURE ONLY.
8. SOURCES FOR SAND AND COBBLES TO BE APPROVED BY THE ENGINEER.
9. FOR GENERAL NOTES REFER TO DRAWING No. DKR6499-000-D102.
10. FOR GENERAL ARRANGEMENT LAYOUT REFER TO DRAWING No. DKR6499-110-D112.

TIDE LEVELS	
mOD	
HAT	+3.40m
MHWS	+2.77m
MHWN	+1.44m
MLWN	-0.87m
MLWS	-2.18m
LAT	-2.82m

0 0.5 1 1.5 2 2.5m
SCALE 1:50

REV	DRAWING STATUS	DRN.	APPR.	AUTH.	DATE
01	ISSUED FOR APPROVAL	PGU	AGC	AUO	09 SEP 22

CLIENT:

THE COUNCIL OF THE ISLES OF SCILLY

MARINE CONSULTANT:

HR Wallingford
Howbery Park, Wallingford
Oxfordshire OX10 8BA
United Kingdom

Tel: +44(0)1491 835381
Fax: +44(0)1491 832233

HR Wallingford
Working with water
www.hrwallingford.com

PROJECT:

ISLES OF SCILLY
DESIGN SERVICES FOR OFF ISLANDS COASTAL EROSION DEFENCE AND DUNE MANAGEMENT

DRAWING TITLE:

ST. AGNES - PORT KILLIER 51 - TYPICAL SECTIONS

SCALE: 1:50
SHEET SIZE: A1

DRAWING No: DKR6499-110-D330
REV: 01

09/09/22 PGU \\hrw-uk.local\projects\live\dkr6499\5_deliverables\drawings\Current Drawings\DKR6499-110-D330 [02]_St.Agnes-Port Killier 51-Rock Toe Protection Typical Section_00_0.1.dwg