57mm Standard Double Glazed Box Sash – Side Elevation (68mm Cill)

last update 20/06/22

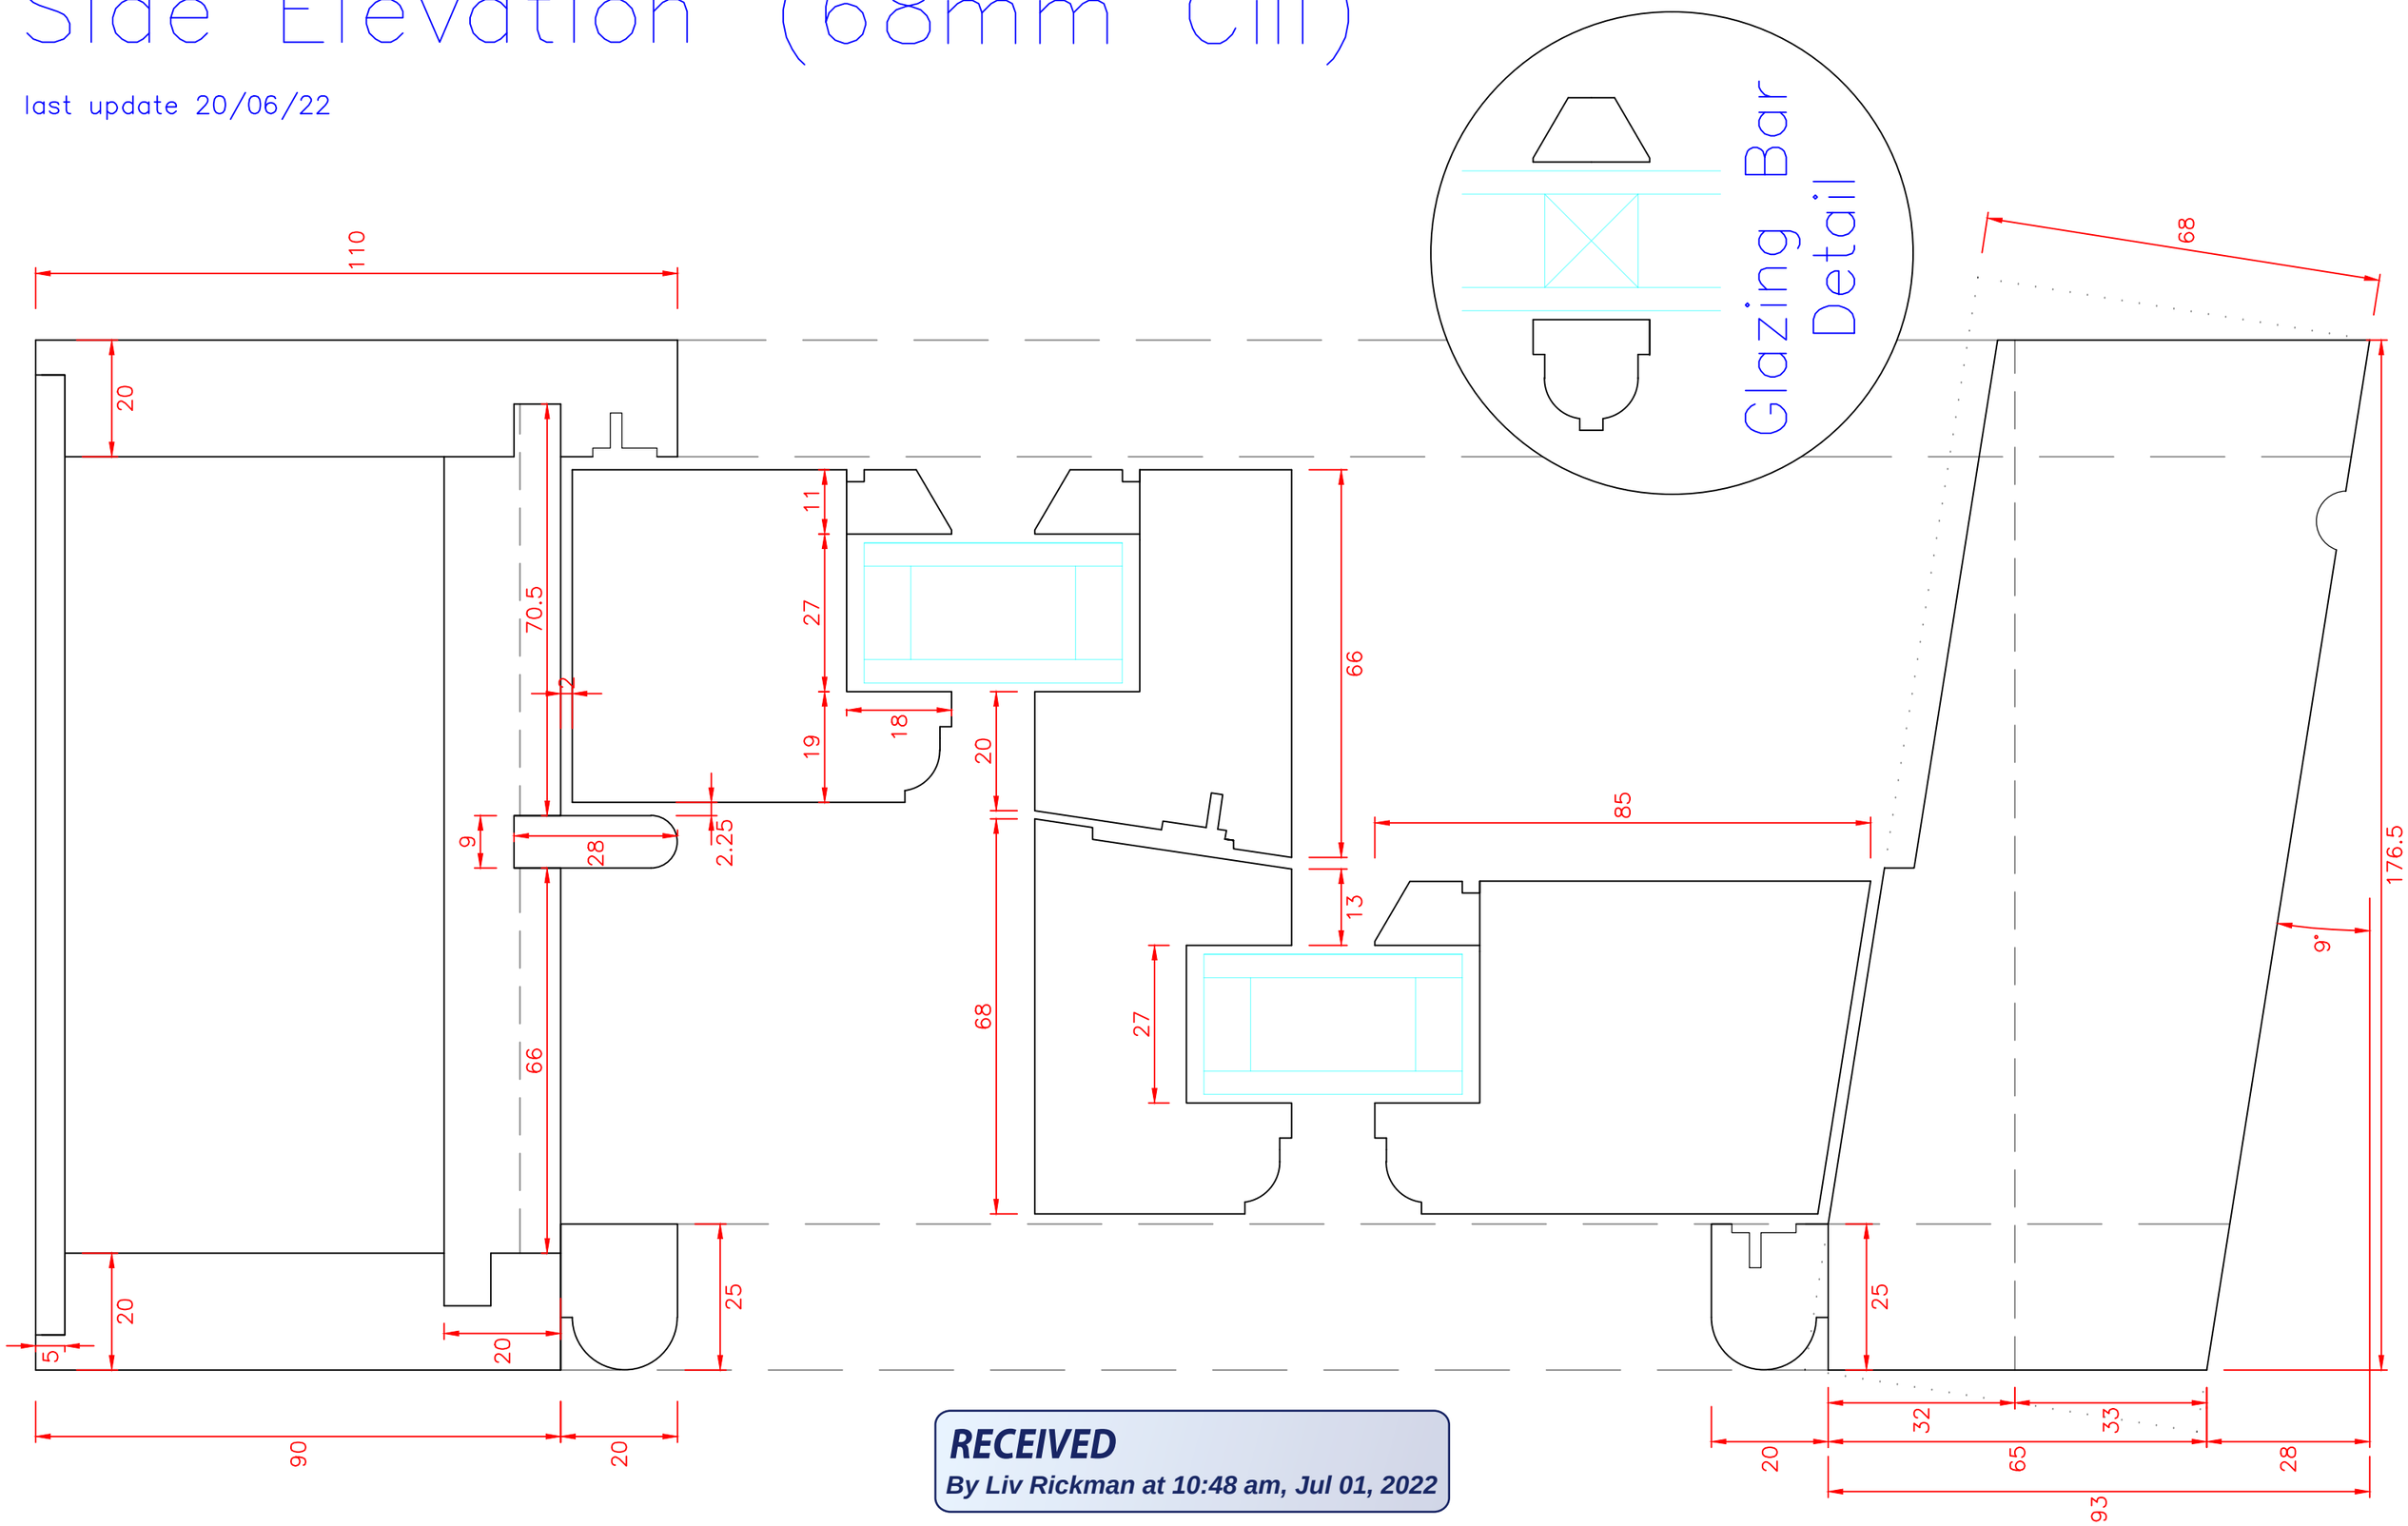

RECEIVED
By Liv Rickman at 10:48 am, Jul 01, 2022