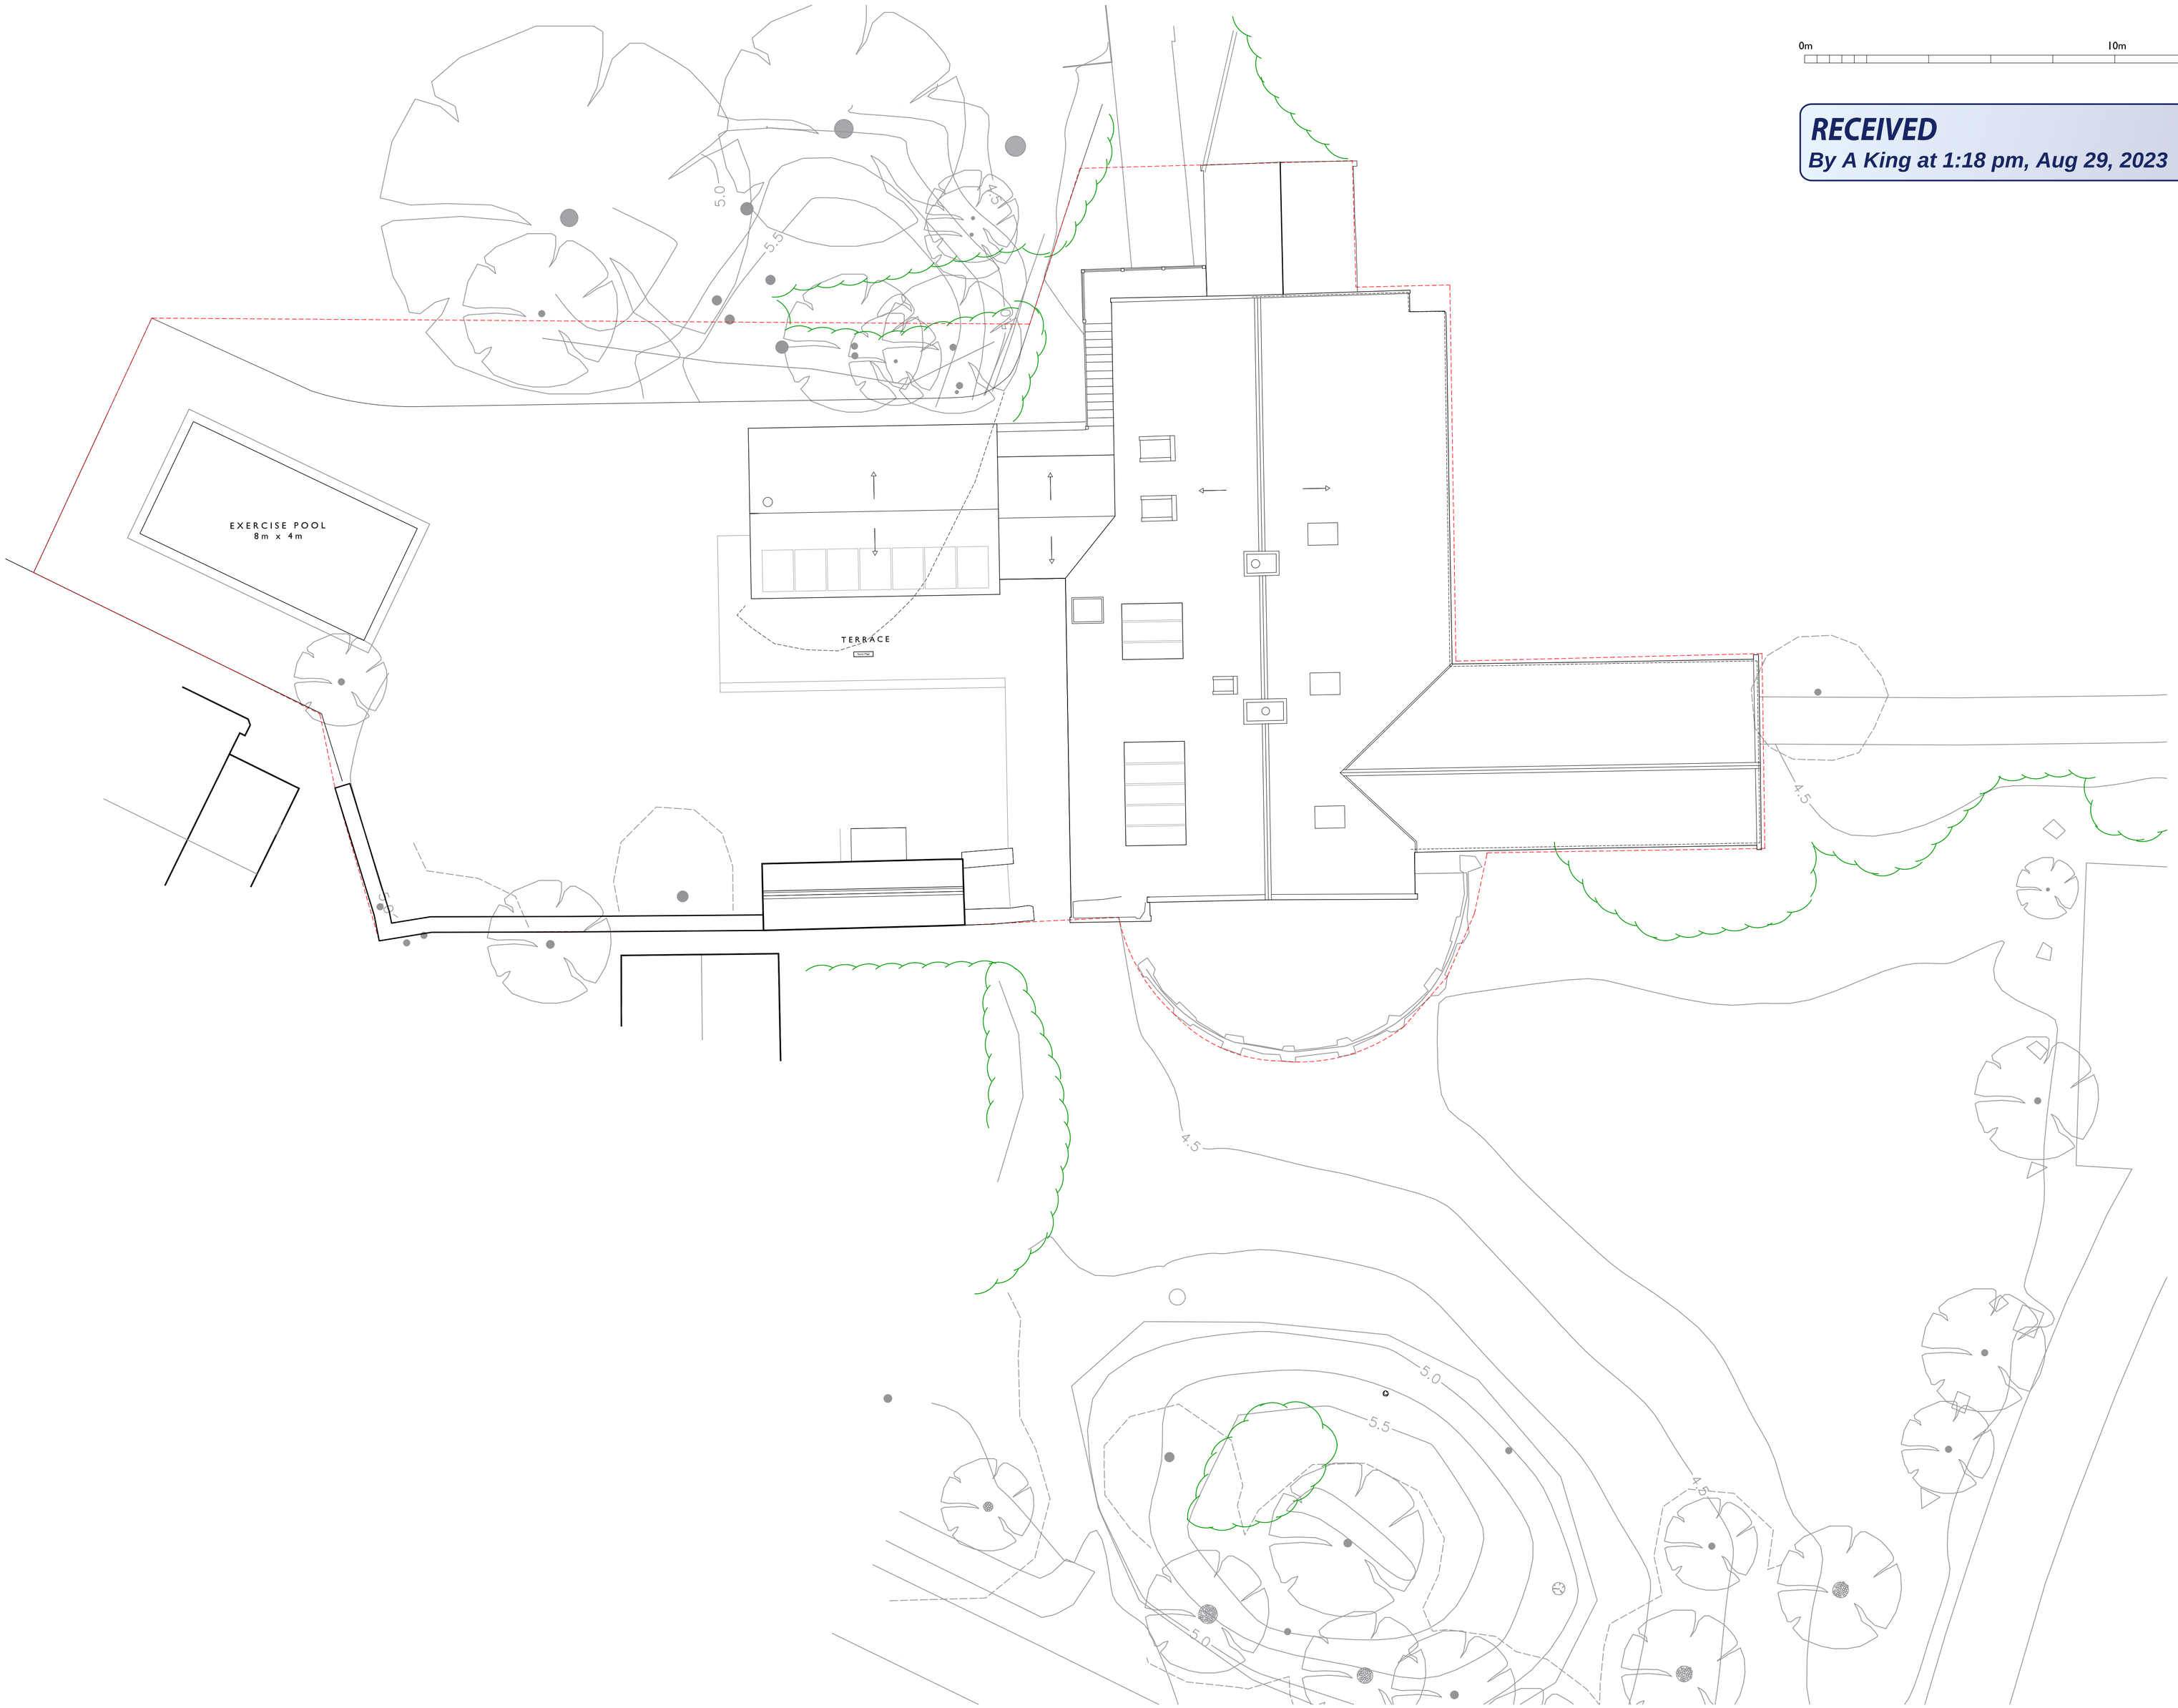

RECEIVED
By A King at 1:18 pm, Aug 29, 2023

Rev.	DR.	CH.	Date	Notes
H	JW	NL	29.08.23	Variation Application
G	JW	NL	03.04.23	Variation Application
F	JW	NL	23.03.23	Variation Application
E	JW	NL	15.12.21	Planning Proposal
D	JW	NL	02.12.21	Planning Proposal
C	JW	NL	26.10.21	Draft Planning Updates
B	NL		13.10.21	Draft Planning Updated
A	NL	-	13.10.21	Draft Planning Updated
-	NL	-	06.10.21	Draft Planning

PROJECT: VALHALLA

DRAWING: PROPOSED SITE PLAN

DRAWING No.: 4137 - 021 H.

DRAWING SIZE: 1:100 @ A1
1:200 @ A3

DATE: Jul 2020

N

llewellyn
harker
lowe

home barn, gatcrell, stoney lane, northend, bath, BA1 8EH
email: architects@llewellynharker.com
Tel 01749 860022
© llewellyn harker lowe 2021